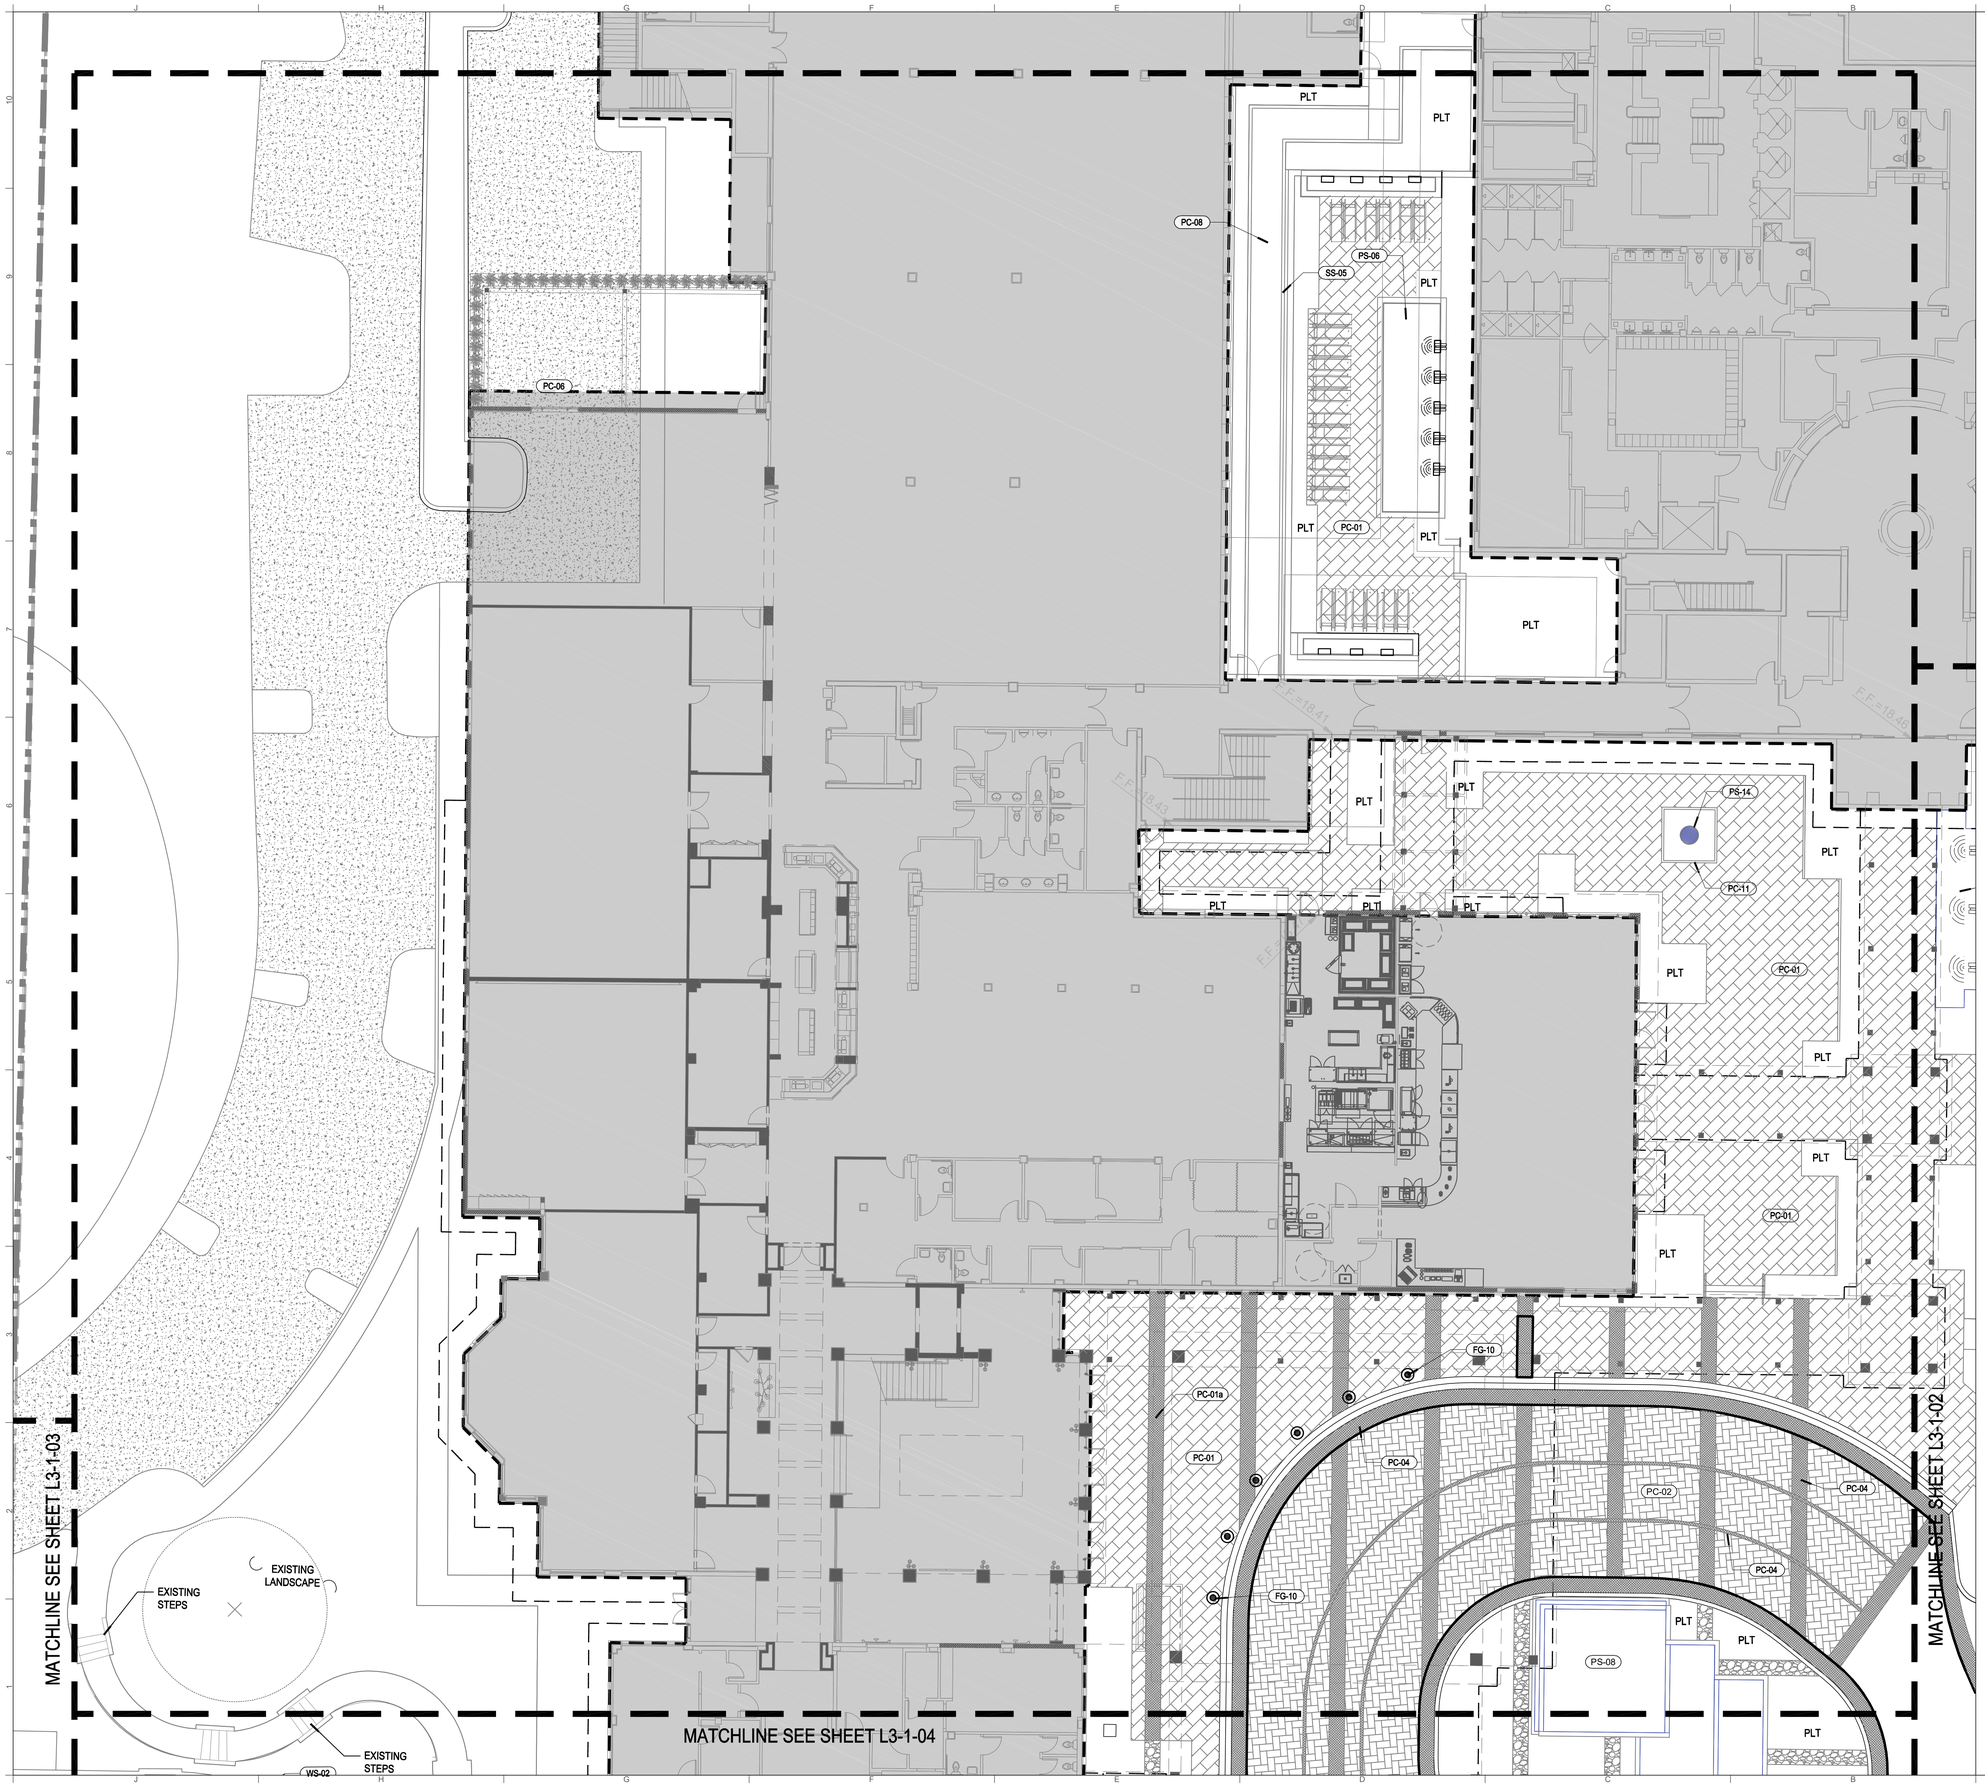

LEGEND

SYMBOL	DESCRIPTION	DETAIL
PC-01	MARBLE PAVERS ON CONCRETE SLAB	06/L3-4-01
PC-01a	MARBLE PAVERS ON CONCRETE SLAB	06/L3-4-01
PC-02	VEHICULAR RATED STONE PAVING AT ARRIVAL DRIVE	07/L3-4-01
PC-04	VEHICULAR RATED STONE PAVING AT ARRIVAL DRIVE	07/L3-4-01
PC-06	INTEGRAL COLORED CONCRETE PAVING	05/L3-4-01
PC-07	ARTIFICIAL TURF	08/L3-4-01
PC-08	RUBBERIZED FLOORING SYSTEM W/ 6" RIBBON CURB AT PERIMETER	11/L3-4-01
PC-09	GRAVEL PAVING	09/L3-4-01
PC-10	ALUMINUM LANDSCAPE EDGING	09/L3-4-01
PS-01	SPA POOL	01/L3-4-05
PS-02	ADULT POOL	02/L3-4-05
PS-03	LAP POOL	03/L3-4-05
PS-04	FAMILY POOL	04/L3-4-05
PS-05	KIDS POOL	05/L3-4-05
PS-06	COURTYARD WATER FEATURE	01/L3-4-06
PS-07	GRAB & GO WATER FEATURE	01/L3-4-07
PS-08	ARRIVAL WATER FEATURE	04/L3-4-06
PS-09	ROTUNDA WALL WATER FEATURE	03/L3-4-06
PS-10	EVENT LAWN WATER FEATURE	03/L3-4-07
PS-11	BAR & GRILLE WATER FEATURE	02/L3-4-06
PS-12	TRICKLE WATER WALL	03/L3-4-06
PS-13	SPA FOUNTAIN	02/L3-4-07
PS-14	GRAB & GO WATER FOUNTAIN	05/L3-4-06
FG-01	POOL GATE W/ PANIC HARDWARE	03/L3-4-02
FG-02	STREAMLINER ACCESS GATE	04/L3-4-02
FG-03	SERVICE TRUCK ACCESS SWING GATE	06/L3-4-02
FG-04	CABLE RAILING W/ ALUMINUM POSTS AND TOPRAIL	02/L3-4-02
FG-05	STAIR HANDRAIL	10/L3-4-01
FG-06	ADA RAMP HANDRAIL - MOUNTED	03/L3-4-03
FG-06a	ADA RAMP HANDRAIL - FREE STANDING	04/L3-4-03
FG-07	POOL FENCE - TYPE 1	04/L3-4-03
FG-08	POOL FENCE - TYPE 2	04/L3-4-03
FG-10	BOLLARDS	
WS-01	CIP CONCRETE STEPS WITH NATURAL STONE TREADS	10/L3-4-01
WS-02	RETAINING WALL WITH PRECAST WALL CAP	01/L3-4-02
WS-04	SCREEN WALL WITH PRECAST WALL CAP	07/L3-4-02
WS-05	WALL MOUNTED GREENSCREEN	02/L3-4-04
WS-06	METAL PLANTER WALL W/ WOOD BENCH	07/L3-4-03
SS-01	SHADE STRUCTURE	
SS-02	SHADE STRUCTURE	
SS-03	TRELLIS STRUCTURE	
SS-04	ROOTBALL ANCHOR SYSTEM	03/L3-4-04
SS-05	GREENSCREEN SYSTEM	01/L3-4-04
DR-01	CUSTOM TREE GRATE	
DR-02	CUSTOM TREE GRATE	
DR-03	ADA COMPLIANT DECK DRAIN	
DR-04	LANDSCAPE DRAIN GRATE	
DR-05	SLOT DRAIN	
ML-01	POOL SHOWER	01/L3-4-03

01 02 03 04 05 06 07

KEY MAP N.T.S.

To the best of the architect's or engineer's knowledge, the plans and specifications comply with the applicable minimum building codes and the applicable fire-safety standards as determined by the local authority in accordance with this section and Chapter 553, Florida Statutes.

REVISIONS

SEAL

© Garcia Stromberg

edsa
1512 E. BROWARD BOULEVARD, SUITE 110
FORT LAUDERDALE, FLORIDA 33301 USA
TEL 954.467.1828 FAX 954.467.1580
PLANNING • LANDSCAPE ARCHITECTURE • URBAN DESIGN

GARCIA STROMBERG
GS4studios
Jorge R. Garcia, RA, NCARB
Owner/Design Partner
AR0017769
Peter T. Stromberg RA, NCARB
Partner
AR0019893
2950 Vista Parkway, Suite 16, West Palm Beach, FL 33411 TEL 561.478.5855 FAX 561.478.5865
Corporate License # AA26000342

CLIENT - OWNER
BOCA WEST COUNTRY CLUB
Mr. Matthew Linderman
20583 BOCA WEST DRIVE
BOCA RATON, FL 33434

PROJECT INFORMATION:
BOCA WEST COUNTRY CLUB POOL AREA AND PORTE COCHERE
20583 BOCA WEST DRIVE
BOCA RATON, FL 33434

DRAWING SHEET NAME
HARDSCAPE PLAN
L3-1-01

PROJECT # 19000
SHEET #

100% DESIGN DEVELOPMENT - ISSUED FOR BID
PLOT DATE: JANUARY 19, 2021
REVISION DATE: JANUARY 19, 2021