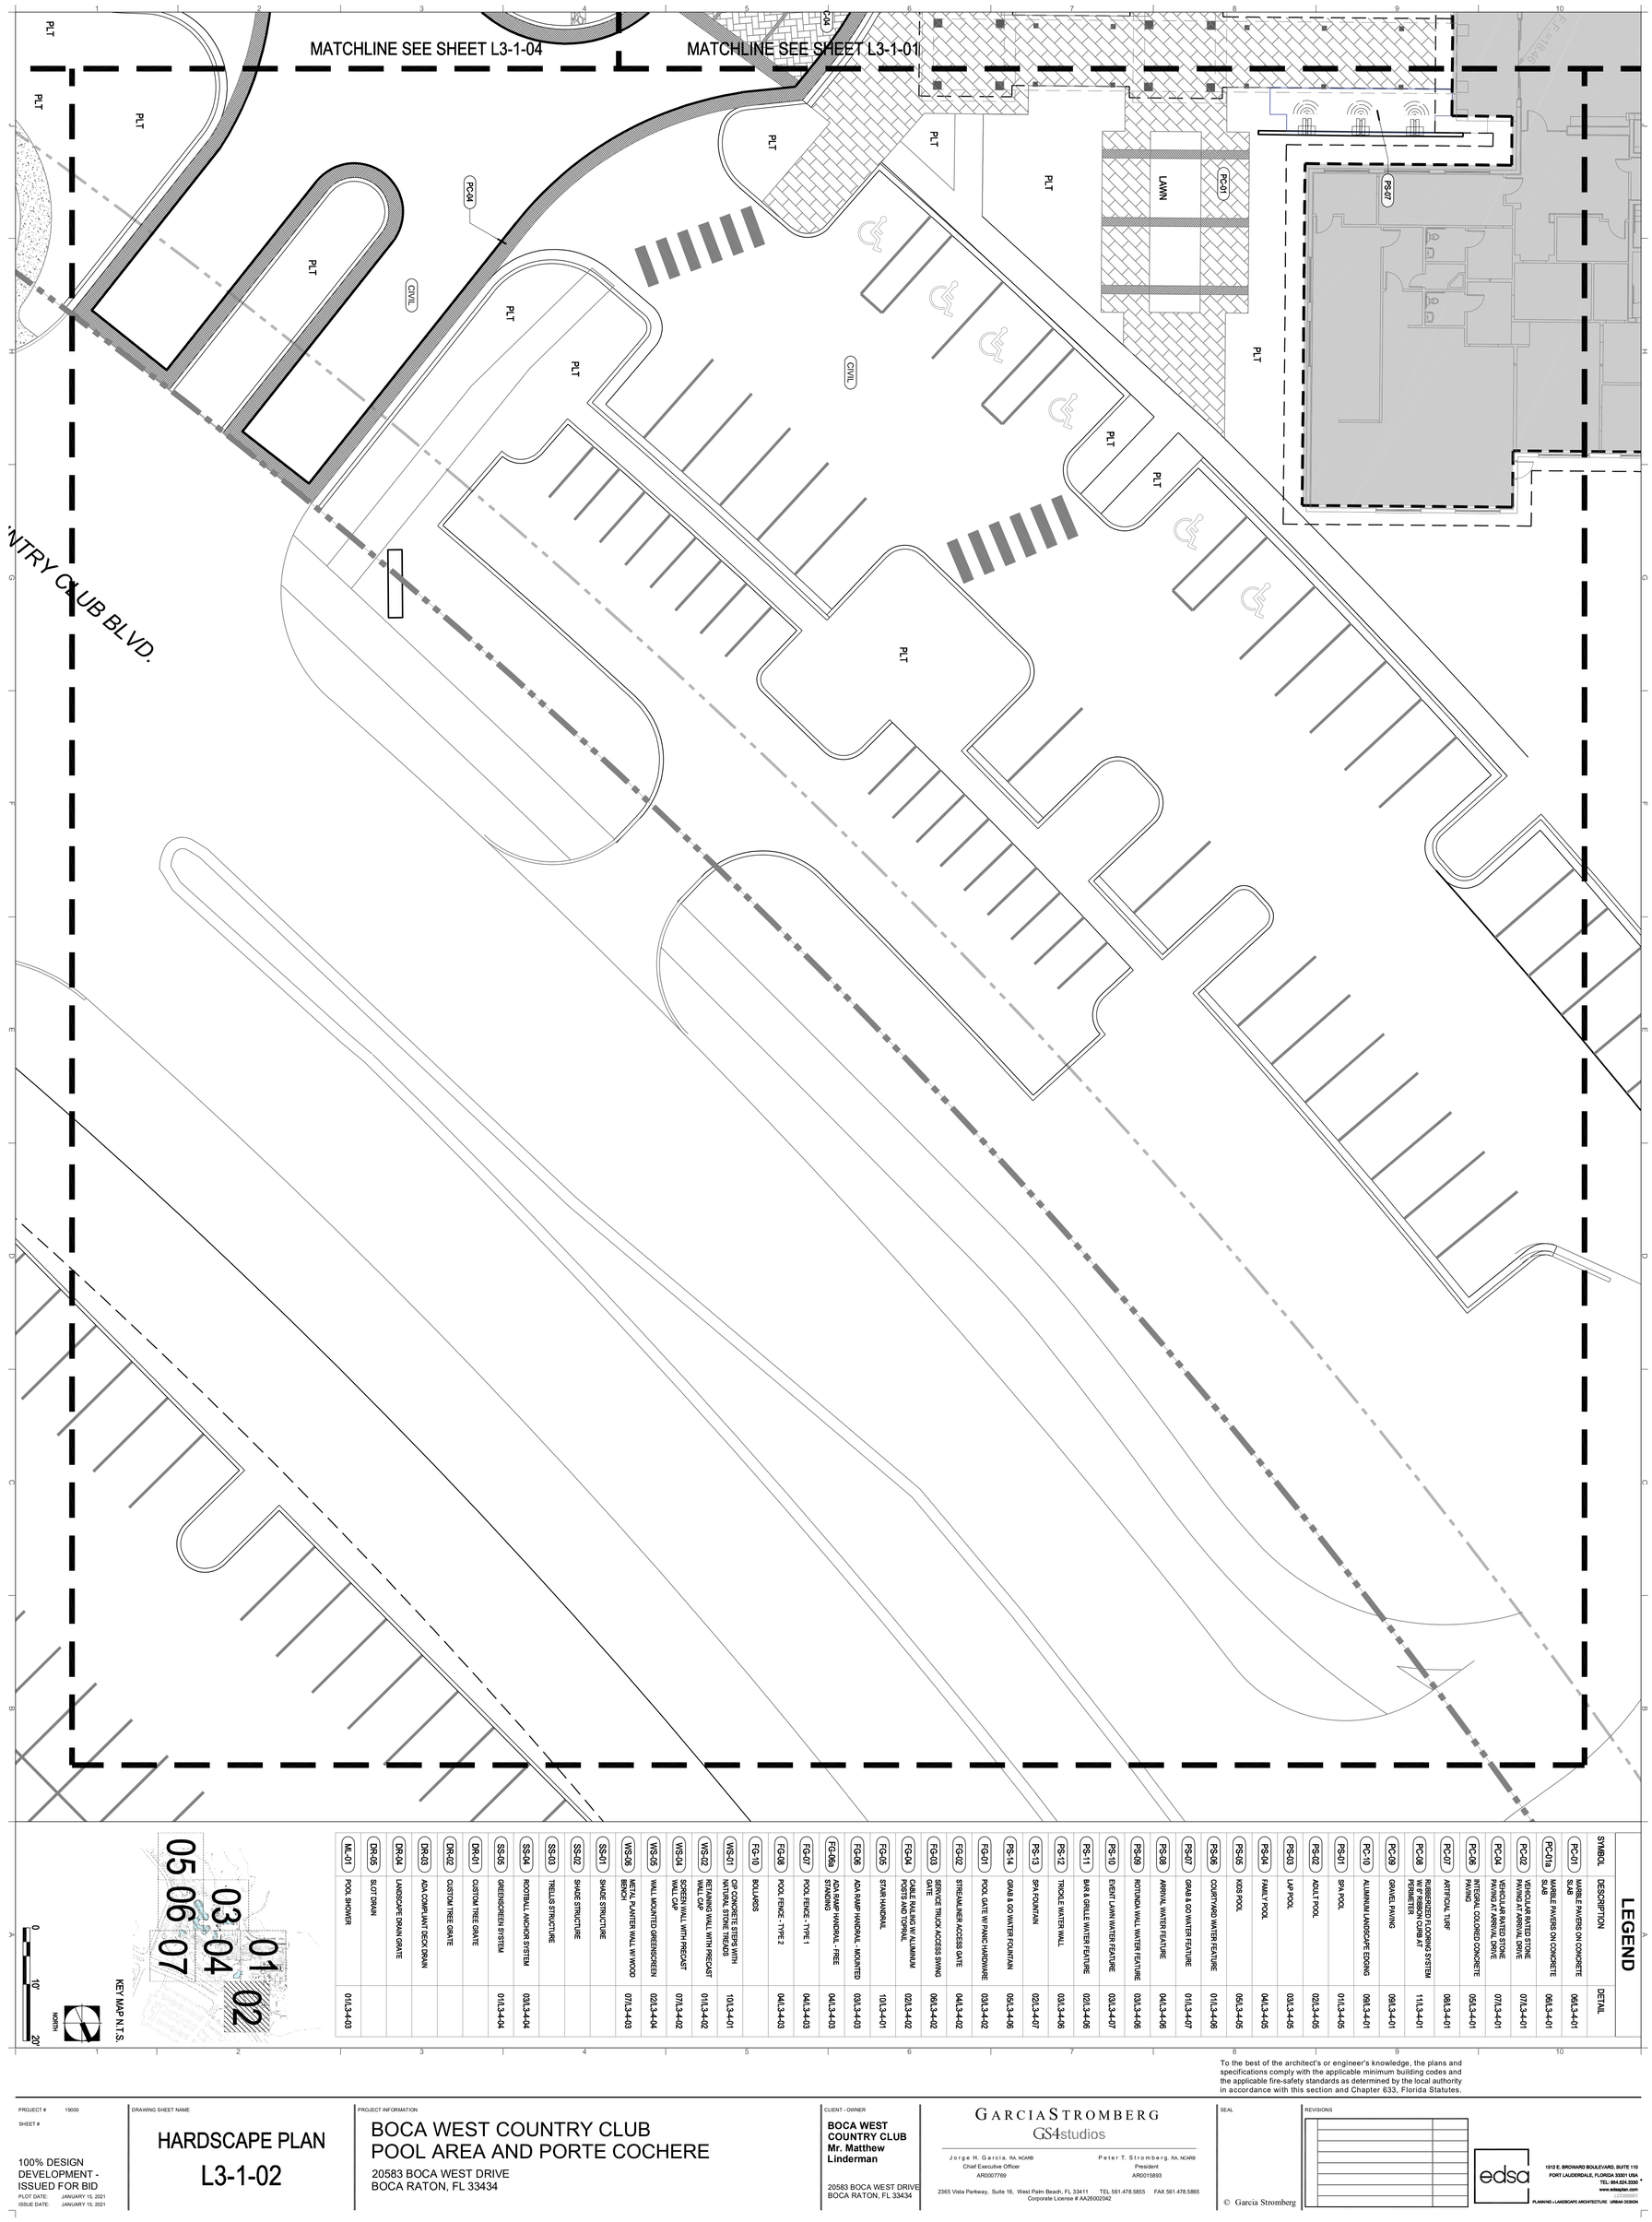

LEGEND

SYMBOL	DESCRIPTION	DETAIL
PC-01	MARBLE PAVERS ON CONCRETE SLAB	06/L3-4-01
PC-01a	MARBLE PAVERS ON CONCRETE SLAB	06/L3-4-01
PC-02	VEHICULAR RATED STONE PAVING AT ARRIVAL DRIVE	07/L3-4-01
PC-04	VEHICULAR RATED STONE PAVING AT ARRIVAL DRIVE	07/L3-4-01
PC-06	INTEGRAL COLORED CONCRETE PAVING	05/L3-4-01
PC-07	ARTIFICIAL TURF	08/L3-4-01
PC-08	RUBBERIZED FLOORING SYSTEM W/ ALUMINUM EDGE FORM AT PERIMETER	11/L3-4-01
PC-09	GRAVEL PAVING	09/L3-4-01
PC-10	ALUMINUM LANDSCAPE EDGING	09/L3-4-01
PS-01	SPA POOL	01/L3-4-05
PS-02	ADULT POOL	02/L3-4-05
PS-03	LAP POOL	03/L3-4-05
PS-04	FAMILY POOL	04/L3-4-05
PS-05	KIDS POOL	05/L3-4-05
PS-06	COURTYARD WATER FEATURE	01/L3-4-06
PS-07	GRAB & GO WATER FEATURE	01/L3-4-07
PS-08	ARRIVAL WATER FEATURE	04/L3-4-06
PS-09	ROTUNDA WALL WATER FEATURE	03/L3-4-06
PS-10	EVENT LAWN WATER FEATURE	03/L3-4-07
PS-11	BAR & GRILLE WATER FEATURE	02/L3-4-06
PS-12	TRICKLE WATER WALL	03/L3-4-06
PS-13	SPA FOUNTAIN	02/L3-4-07
PS-14	GRAB & GO WATER FOUNTAIN	05/L3-4-06
FG-01	POOL GATE W/ PANIC HARDWARE	03/L3-4-02
FG-02	STREAMLINER ACCESS GATE	04/L3-4-02
FG-03	SERVICE TRUCK ACCESS SWING GATE	06/L3-4-02
FG-04	DOUBLE RAILING W/ ALUMINUM POSTS AND TOPRAIL	02/L3-4-02
FG-05	STAIR HANDRAIL	10/L3-4-01
FG-06	ADA RAMP HANDRAIL - MOUNTED	03/L3-4-03
FG-06a	ADA RAMP HANDRAIL - FREE STANDING	04/L3-4-03
FG-07	POOL FENCE - TYPE 1	04/L3-4-03
FG-08	POOL FENCE - TYPE 2	04/L3-4-03
FG-10	BOLLARDS	02/L3-4-03
WS-01	CIP CONCRETE STEPS WITH NATURAL STONE TREADS	10/L3-4-01
WS-02	RETAINING WALL WITH PRECAST WALL CAP	01/L3-4-02
WS-04	SCREEN WALL WITH PRECAST WALL CAP	07/L3-4-02
WS-05	METAL PLANTER WALL W/ WOOD BENCH	02/L3-4-04
WS-06	METAL PLANTER WALL W/ WOOD BENCH	07/L3-4-03
SS-01	SHADE STRUCTURE	02/L3-4-07
SS-02	SHADE STRUCTURE	03/L3-4-05
SS-03	TRELLIS STRUCTURE	04/L3-4-05
SS-04	ROOFBALL ANCHOR SYSTEM	03/L3-4-04
SS-05	GREENSCREEN SYSTEM	01/L3-4-04
DR-01	CUSTOM TREE GRATE	04/L3-4-04
DR-02	CUSTOM TREE GRATE	04/L3-4-04
DR-03	ADA COMPLIANT DECK DRAIN	04/L3-4-04
DR-04	LANDSCAPE DRAIN GRATE	04/L3-4-04
DR-05	SLOT DRAIN	04/L3-4-04
ML-01	POOL SHOWER	01/L3-4-03

To the best of the architect's or engineer's knowledge, the plans and specifications comply with the applicable minimum building codes and the applicable fire-safety standards as determined by the local authority in accordance with this section and Chapter 633, Florida Statutes.

PROJECT # 19000
SHEET #

100% DESIGN DEVELOPMENT - ISSUED FOR BID
PLOT DATE: JANUARY 15, 2021
ISSUE DATE: JANUARY 15, 2021

DRAWING SHEET NAME

HARDSCAPE PLAN
L3-1-02

PROJECT INFORMATION

BOCA WEST COUNTRY CLUB
POOL AREA AND PORTE COCHERE

20583 BOCA WEST DRIVE
BOCA RATON, FL 33434

CLIENT - OWNER

BOCA WEST COUNTRY CLUB
Mr. Matthew Linderman

20583 BOCA WEST DRIVE
BOCA RATON, FL 33434

GARCIA STROMBERG
GS4studios

Jorge H. Garcia, RA, NCARB
Chief Executive Officer
AR0007769

Peter T. Stromberg, RA, NCARB
President
AR0015693

2365 Vista Parkway, Suite 16, West Palm Beach, FL 33411 TEL 561.478.5855 FAX 561.478.5865
Corporate License # AA26002042

SEAL

© Garcia Stromberg

REVISIONS

edsa
1512 E. BROWARD BOULEVARD, SUITE 110
FORT LAUDERDALE, FLORIDA 33301 USA
TEL: 954.524.3330
www.edsaplan.com
PLANNING • LANDSCAPE ARCHITECTURE URBAN DESIGN