


## LEGEND

| SYMBOL | DESCRIPTION | DETAIL |
|---|---|---|
| PC-01 | MARBLE PAVERS ON CONCRETE SLAB | 06/L3-4-01 |
| PC-01a | MARBLE PAVERS ON CONCRETE SLAB | 06/L3-4-01 |
| PC-02 | VEHICULAR RATED STONE PAVING AT ARRIVAL DRIVE | 07/L3-4-01 |
| PC-04 | VEHICULAR RATED STONE PAVING AT ARRIVAL DRIVE | 07/L3-4-01 |
| PC-06 | INTEGRAL COLORED CONCRETE PAVING | 05/L3-4-01 |
| PC-07 | ARTIFICIAL TURF | 08/L3-4-01 |
| PC-08 | RUBBERIZED FLOORING SYSTEM W/ 6" RIBBON CURB AT PERIMETER | 11/L3-4-01 |
| PC-09 | GRAVEL PAVING | 09/L3-4-01 |
| PC-10 | ALUMINUM LANDSCAPE EDGING | 09/L3-4-01 |
| PS-01 | SPA POOL | 01/L3-4-05 |
| PS-02 | ADULT POOL | 02/L3-4-05 |
| PS-03 | LAP POOL | 03/L3-4-05 |
| PS-04 | FAMILY POOL | 04/L3-4-05 |
| PS-05 | KIDS POOL | 05/L3-4-05 |
| PS-06 | COURTYARD WATER FEATURE | 01/L3-4-06 |
| PS-07 | GRAB & GO WATER FEATURE | 01/L3-4-07 |
| PS-08 | ARRIVAL WATER FEATURE | 04/L3-4-06 |
| PS-09 | ROTUNDA WALL WATER FEATURE | 03/L3-4-06 |
| PS-10 | EVENT LAWN WATER FEATURE | 03/L3-4-07 |
| PS-11 | BAR & GRILLE WATER FEATURE | 02/L3-4-06 |
| PS-12 | TRICKLE WATER WALL | 03/L3-4-06 |
| PS-13 | SPA FOUNTAIN | 02/L3-4-07 |
| PS-14 | GRAB & GO WATER FOUNTAIN | 05/L3-4-06 |
| FG-01 | POOL GATE W/ PANIC HARDWARE | 03/L3-4-02 |
| FG-02 | STREAMLINER ACCESS GATE | 04/L3-4-02 |
| FG-03 | SERVICE TRUCK ACCESS SWING GATE | 06/L3-4-02 |
| FG-04 | CABLE RAILING W/ ALUMINUM POSTS AND TOPRAIL | 02/L3-4-02 |
| FG-05 | STAIR HANDRAIL | 10/L3-4-01 |
| FG-06 | ADA RAMP HANDRAIL - MOUNTED | 03/L3-4-03 |
| FG-06a | ADA RAMP HANDRAIL - FREE STANDING | 04/L3-4-03 |
| FG-07 | POOL FENCE - TYPE 1 | 04/L3-4-03 |
| FG-08 | POOL FENCE - TYPE 2 | 04/L3-4-03 |
| FG-10 | BOLLARDS | |
| WS-01 | CIP CONCRETE STEPS WITH NATURAL STONE TREADS | 10/L3-4-01 |
| WS-02 | RETAINING WALL WITH PRECAST WALL CAP | 01/L3-4-02 |
| WS-04 | SCREEN WALL WITH PRECAST WALL CAP | 07/L3-4-02 |
| WS-05 | WALL MOUNTED GREENSCREEN | 02/L3-4-04 |
| WS-06 | METAL PLANTER WALL W/ WOOD BENCH | 07/L3-4-03 |
| SS-01 | SHADE STRUCTURE | |
| SS-02 | SHADE STRUCTURE | |
| SS-03 | TRELLIS STRUCTURE | |
| SS-04 | ROOTBALL ANCHOR SYSTEM | 03/L3-4-04 |
| SS-05 | GREENSCREEN SYSTEM | 01/L3-4-04 |
| DR-01 | CUSTOM TREE GRATE | |
| DR-02 | CUSTOM TREE GRATE | |
| DR-03 | ADA COMPLIANT DECK DRAIN | |
| DR-04 | LANDSCAPE DRAIN GRATE | |
| DR-05 | SLOT DRAIN | |
| ML-01 | POOL SHOWER | 01/L3-4-03 |

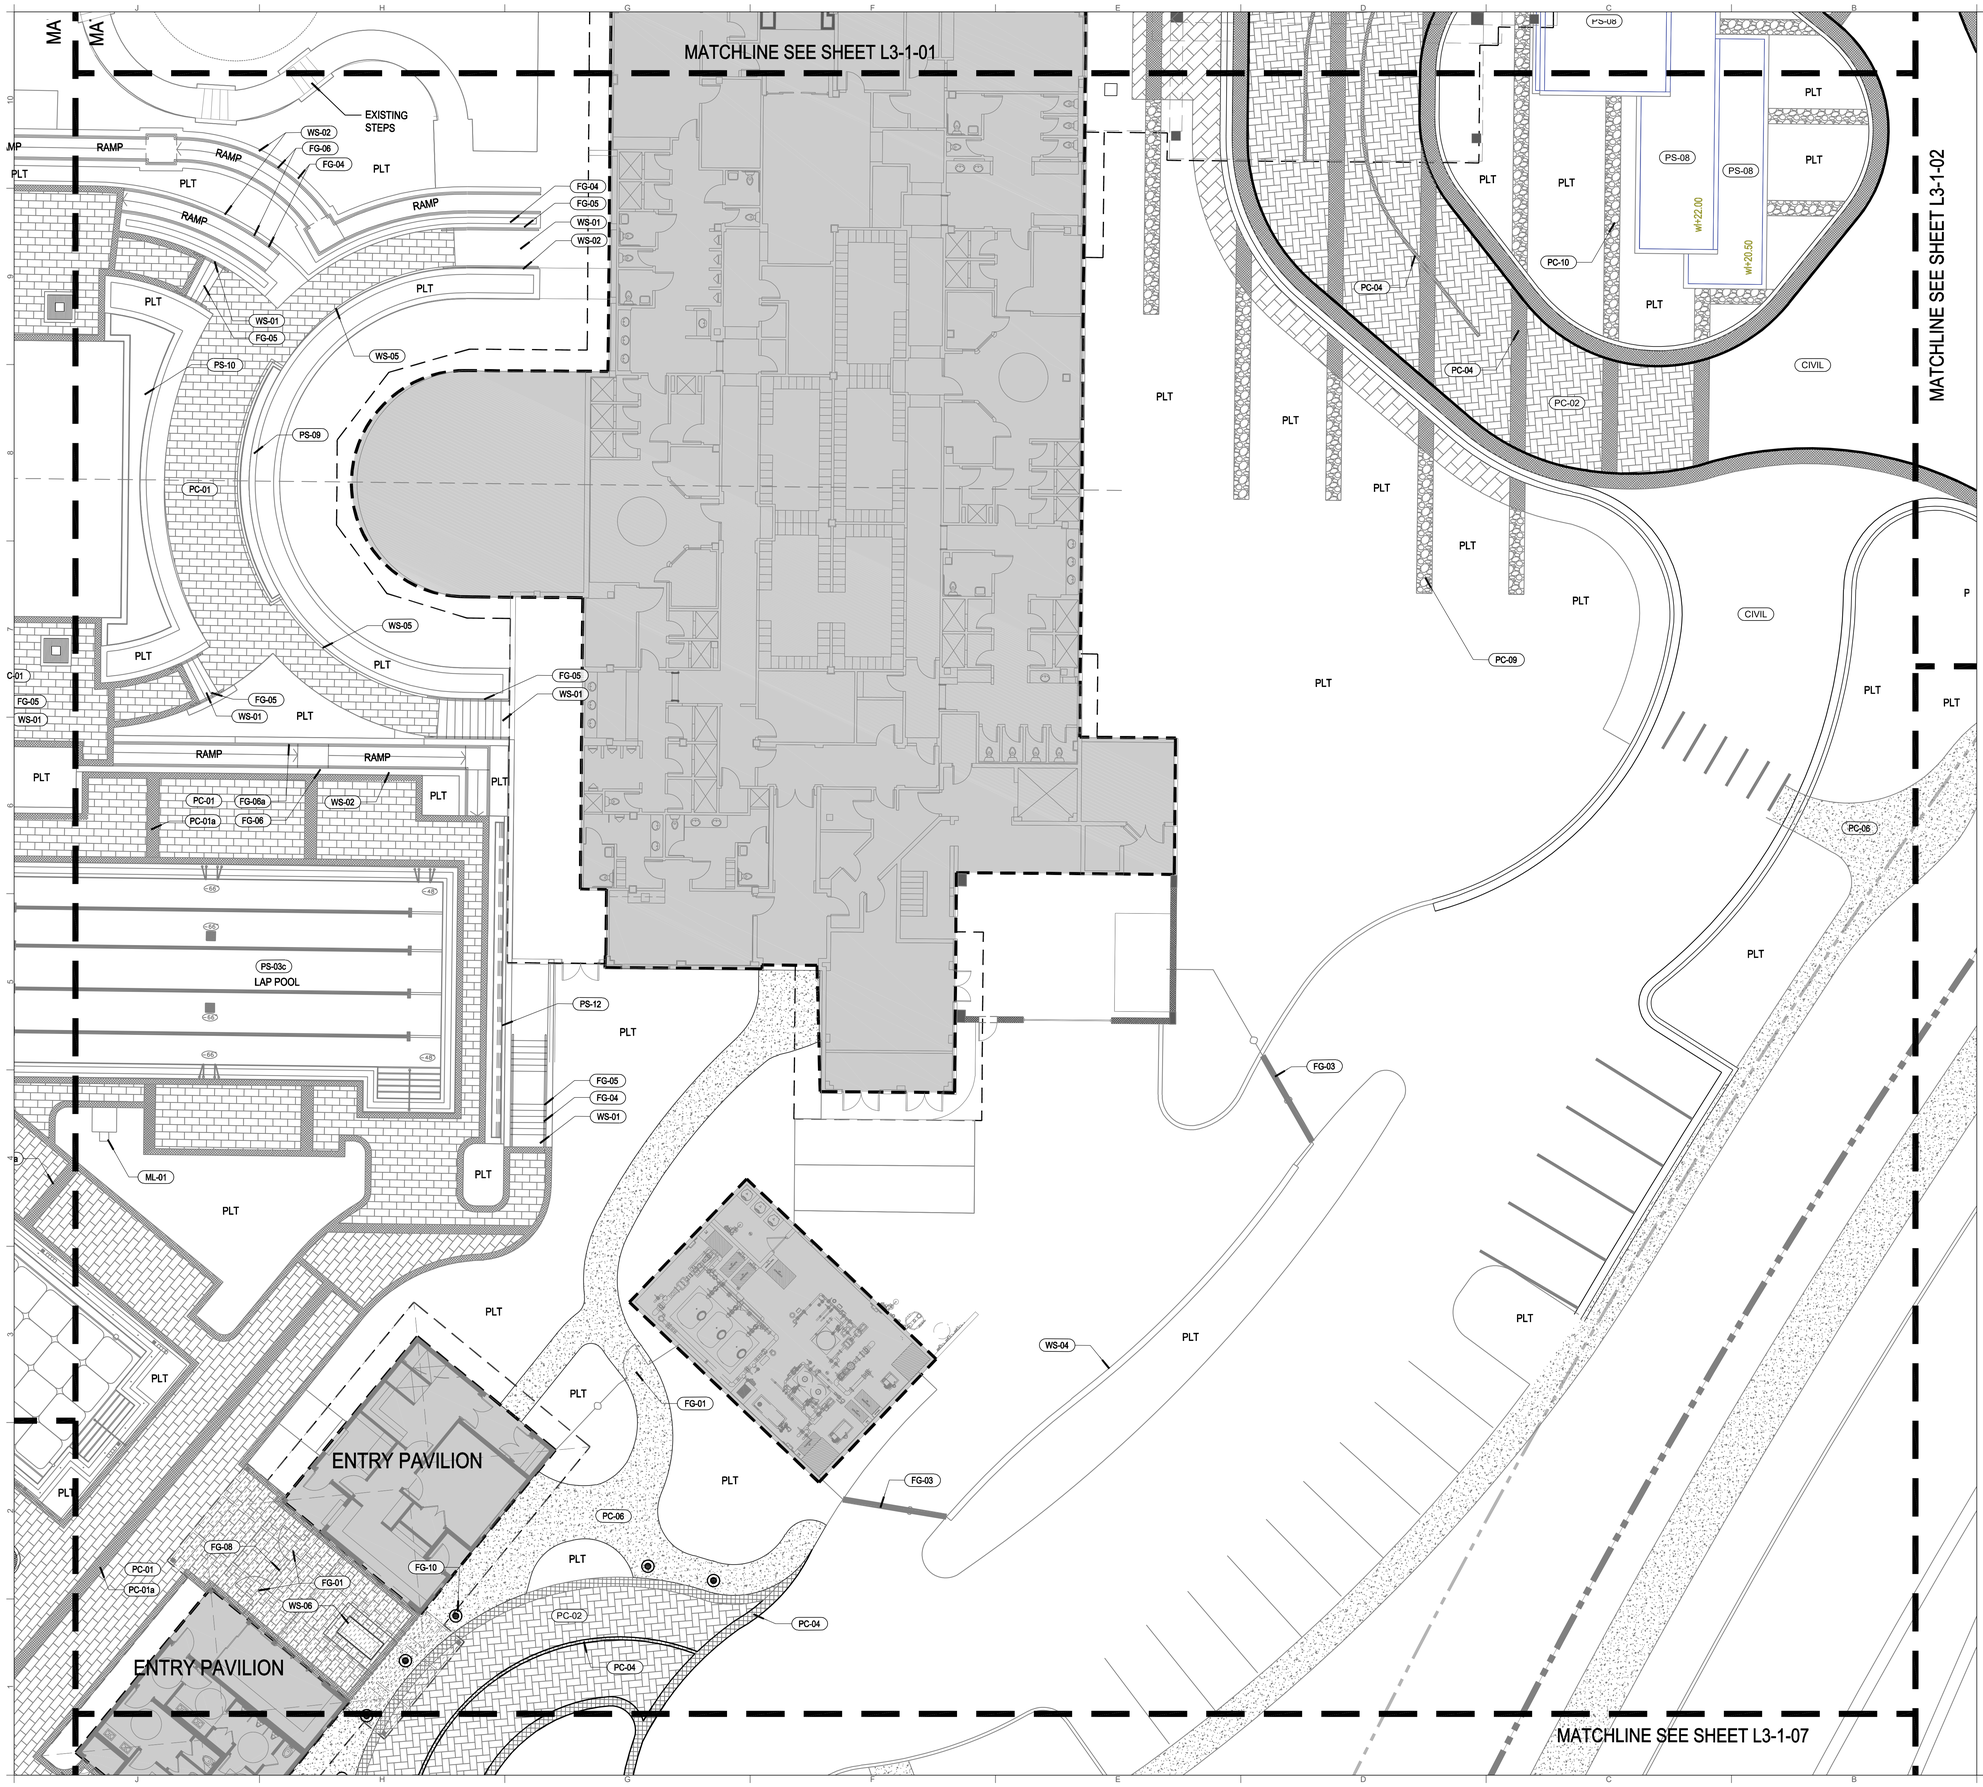


KEY MAP N.T.S.

NORTH

0 10' 20'

To the best of the architect's or engineer's knowledge, the plans and specifications comply with the applicable minimum building codes and the applicable fire-safety standards as determined by the local authority in accordance with this section and Chapter 633, Florida Statutes.

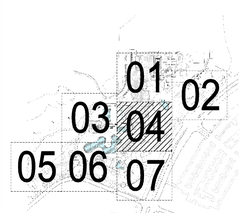
edsa
1512 E. BROWARD BOULEVARD, SUITE 110
FORT LAUDERDALE, FLORIDA 33301 USA
TEL 954.524.2000
www.edsaplan.com
PLANNING | LANDSCAPE ARCHITECTURE | URBAN DESIGN


REVISIONS

SEAL

© Garcia Stromberg


GARCIASTROMBERG
GS4studios
Jorge R. Garcia, Rk, NCARB
Owner/Design Partner
AR0017769
Peter T. Stromberg, RA, NCARB
Owner/Design Partner
AR0019893
2925 Vista Parkway, Suite 15, West Palm Beach, FL 33411 TEL 561.478.5855 FAX 561.478.5865
Corporate License # AA26000342


CLIENT - OWNER
**BOCA WEST COUNTRY CLUB**
**Mr. Matthew Linderman**
20583 BOCA WEST DRIVE
BOCA RATON, FL 33434

PROJECT INFORMATION
**BOCA WEST COUNTRY CLUB**
**POOL AREA AND PORTE COCHERE**
20583 BOCA WEST DRIVE
BOCA RATON, FL 33434

DRAWING SHEET NAME
**HARDSCAPE PLAN**
**L3-1-04**

PROJECT # 19000
SHEET #
100% DESIGN DEVELOPMENT - ISSUED FOR BID
PLOT DATE: JANUARY 15, 2021
ISSUE DATE: JANUARY 15, 2021