LEGEND

SYMBOL	DESCRIPTION	DETAIL
PC-01	MARBLE PAVERS ON CONCRETE SLAB	06/L3.4-01
PC-01a	MARBLE PAVERS ON CONCRETE SLAB	06/L3.4-01
PC-02	VEHICULAR RATED STONE PAVING AT ARRIVAL DRIVE	07/L3.4-01
PC-04	VEHICULAR RATED STONE PAVING AT ARRIVAL DRIVE	07/L3.4-01
PC-06	INTEGRAL COLORED CONCRETE PAVING	09/L3.4-01
PC-07	ARTIFICIAL TURF	08/L3.4-01
PC-08	RUBBERIZED FLOORING SYSTEM W/ 6" RIBBON CURB AT PERIMETER	11/L3.4-01
PC-09	GRAVEL PAVING	09/L3.4-01
PC-10	ALUMINUM LANDSCAPE EDGING	09/L3.4-01
PS-01	SPA POOL	01/L3.4-05
PS-02	ADULT POOL	02/L3.4-05
PS-03	LAP POOL	03/L3.4-05
PS-04	FAMILY POOL	04/L3.4-05
PS-05	KIDS POOL	05/L3.4-05
PS-06	COURTYARD WATER FEATURE	01/L3.4-06
PS-07	GRAB & GO WATER FEATURE	01/L3.4-07
PS-08	ARRIVAL WATER FEATURE	04/L3.4-06
PS-09	ROTUNDA WALL WATER FEATURE	03/L3.4-06
PS-10	EVENT LAWN WATER FEATURE	03/L3.4-07
PS-11	BAR & GRILLE WATER FEATURE	02/L3.4-06
PS-12	TRICKLE WATER WALL	03/L3.4-06
PS-13	SPA FOUNTIAN	02/L3.4-07
PS-14	GRAB & GO WATER FOUNTAIN	05/L3.4-06
FG-01	POOL GATE W/ PANIC HARDWARE	03/L3.4-02
FG-02	STREAMLINER ACCESS GATE	04/L3.4-02
FG-03	SERVICE TRUCK ACCESS SWING GATE	06/L3.4-02
FG-04	CABLE RAILING W/ ALUMINUM POSTS AND TOPRAIL	02/L3.4-02
FG-05	STAIR HANDRAIL	10/L3.4-01
FG-06	ADA RAMP HANDRAIL - MOUNTED	03/L3.4-03
FG-06a	ADA RAMP HANDRAIL - FREE STANDING	04/L3.4-03
FG-07	POOL FENCE - TYPE 1	04/L3.4-03
FG-08	POOL FENCE - TYPE 2	04/L3.4-03
FG-10	BOLLARDS	
WS-01	CIP CONCRETE STEPS WITH NATURAL STONE TREADS	10/L3.4-01
WS-02	RETAINING WALL WITH PRECAST WALL CAP	01/L3.4-02
WS-04	SCREEN WALL WITH PRECAST WALL CAP	07/L3.4-02
WS-05	WALL MOUNTED GREENSCREEN	02/L3.4-04
WS-06	METAL PLANTER WALL W/ WOOD BENCH	07/L3.4-03
SS-01	SHADE STRUCTURE	03/L3.4-04
SS-02	SHADE STRUCTURE	01/L3.4-04
SS-03	TRELLIS STRUCTURE	
SS-04	ROOFBALL ANCHOR SYSTEM	
SS-05	GREENSCREEN SYSTEM	
DR-01	CUSTOM TREE GRATE	
DR-02	CUSTOM TREE GRATE	
DR-03	ADA COMPLIANT DECK DRAIN	
DR-04	LANDSCAPE DRAIN GRATE	
DR-05	SLOT DRAIN	
ML-01	POOL SHOWER	01/L3.4-03

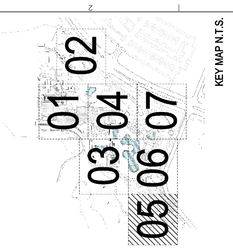

KEY MAP N.T.S.

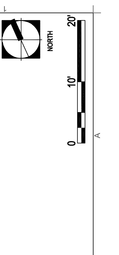

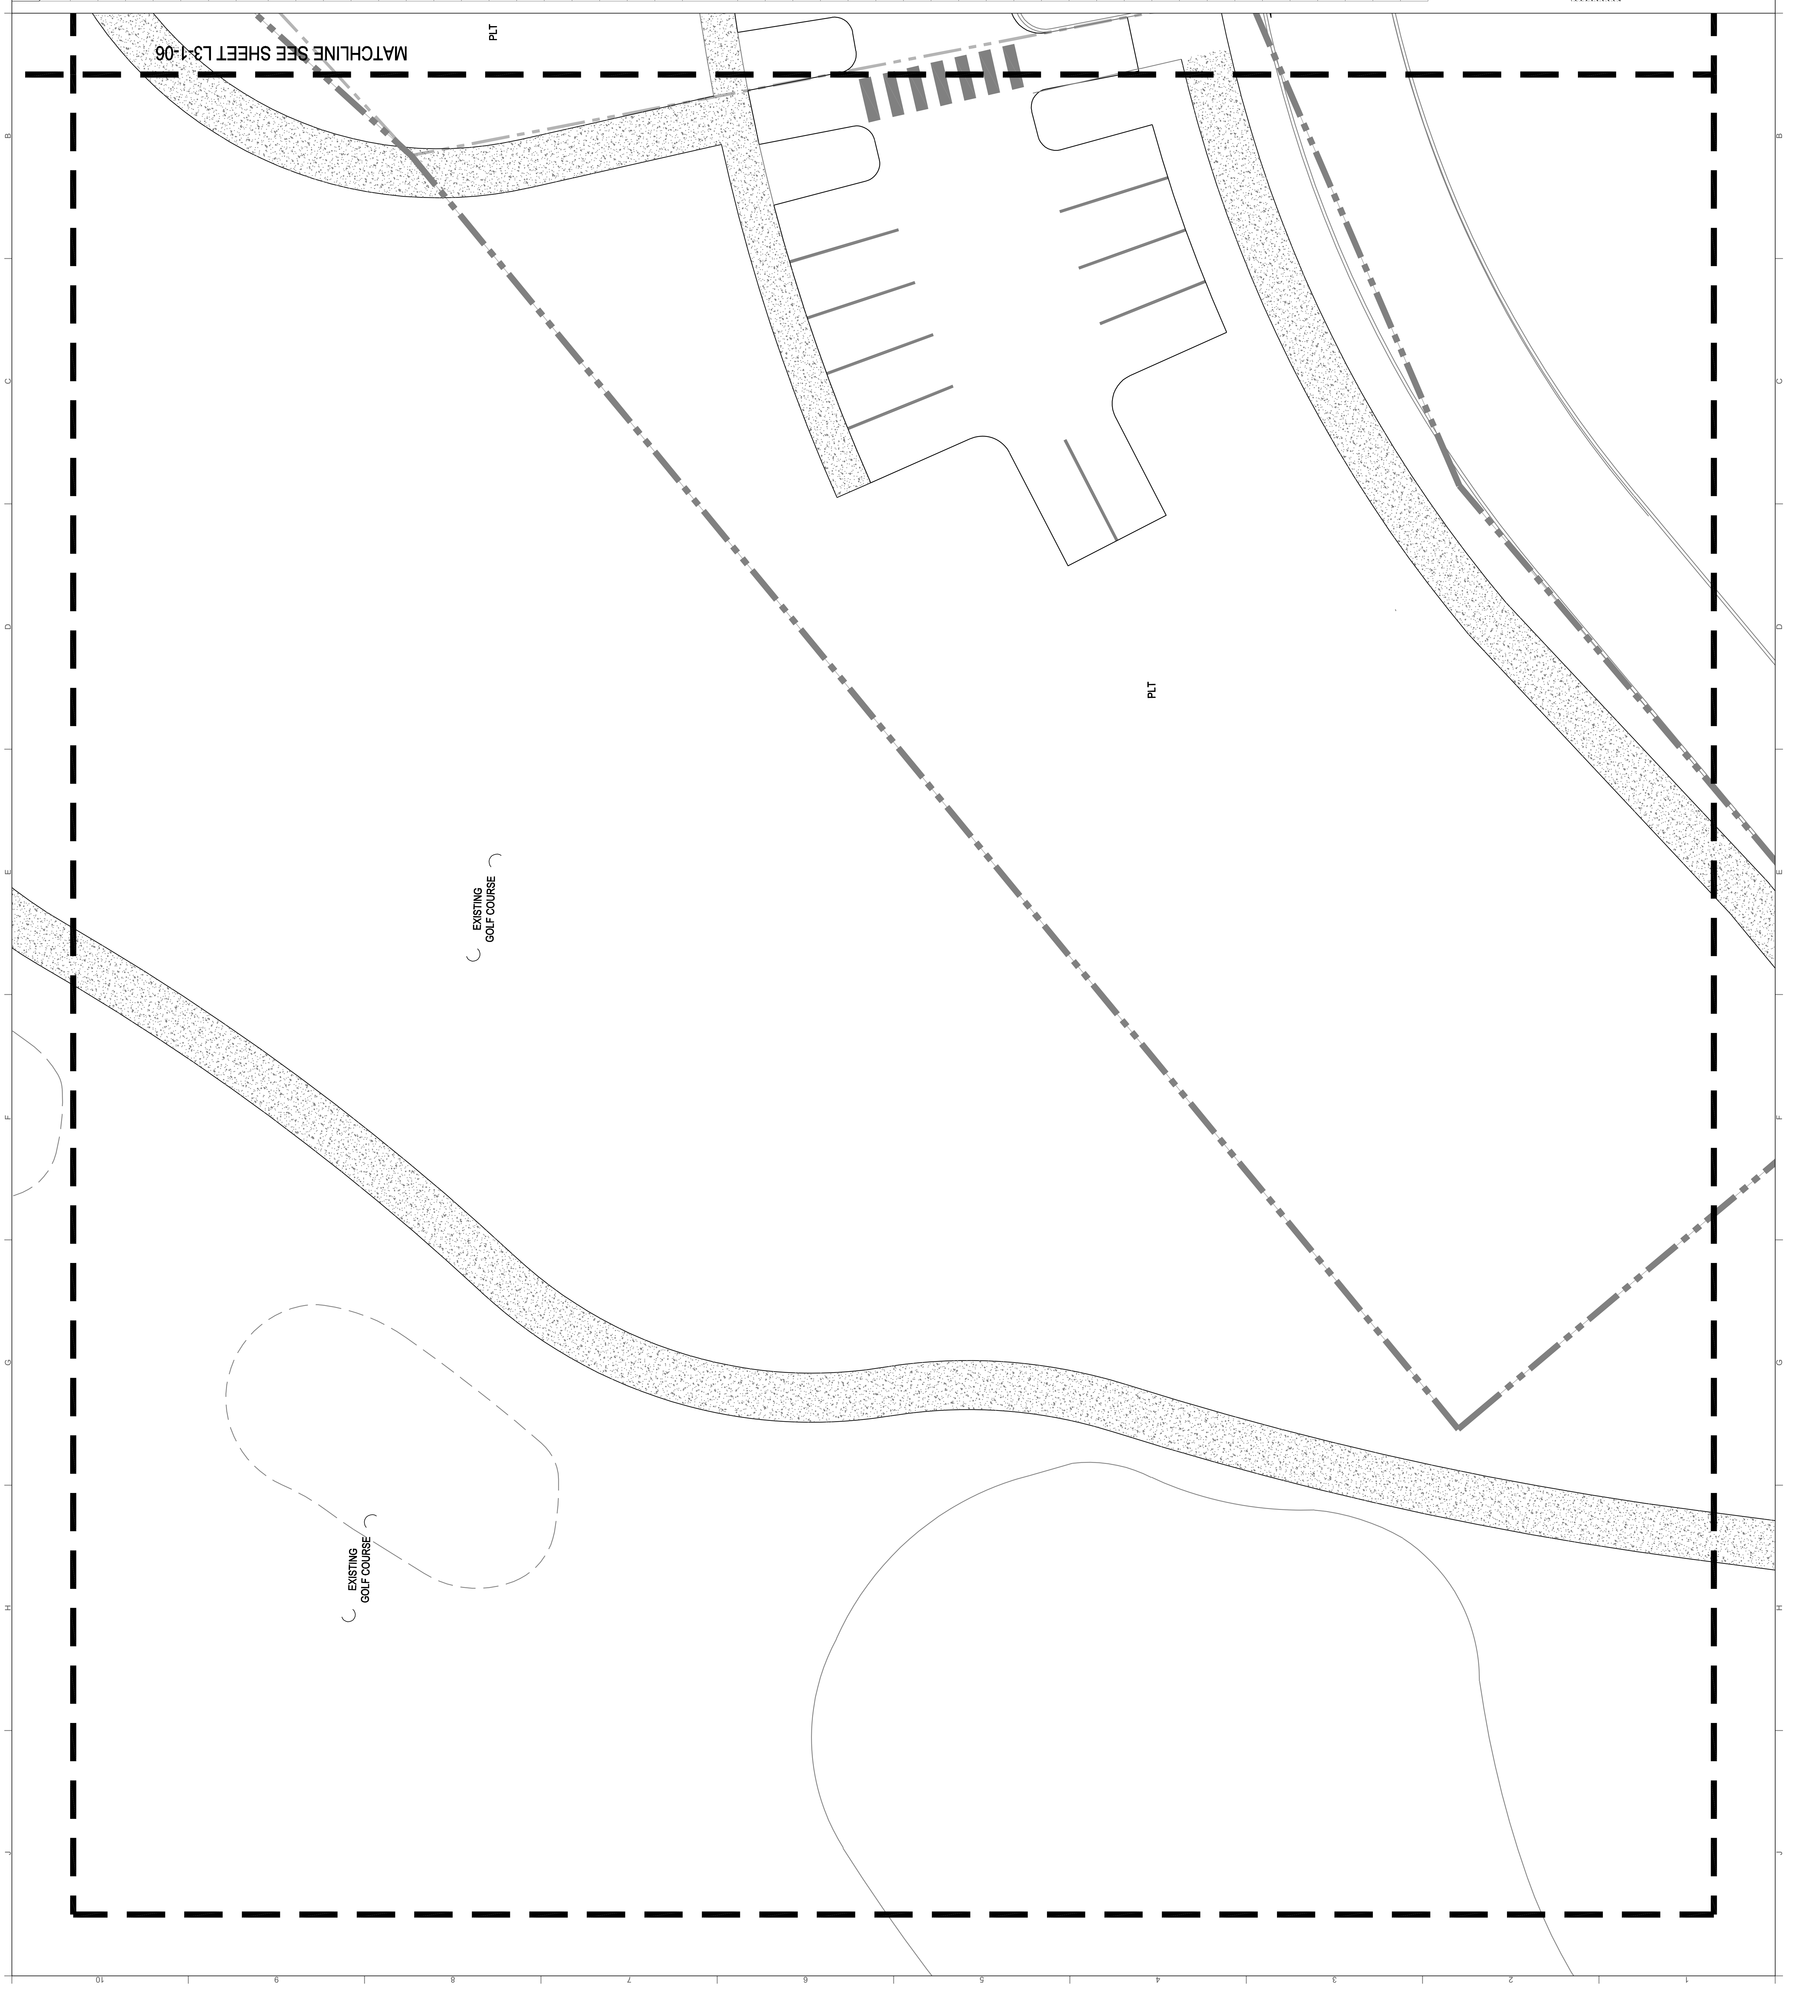

To the best of the architect's or engineer's knowledge, the plans and specifications comply with the applicable minimum building codes and the applicable fire-safety standards as determined by the local authority in accordance with this section and Chapter 633, Florida Statutes.

GARCIASTROMBERG
GSAstudios

Jorge R. Garcia, BA, NCARB
Chief Executive Officer
AR0007769

Peter T. Stromberg, BA, NCARB
President
AR0015693

2365 Vista Parkway, Suite 16, West Palm Beach, FL 33411 TEL 561.478.8855 FAX 561.478.5865
Corporate License # AA26002042

CLIENT - OWNER

BOCA WEST COUNTRY CLUB
Mr. Matthew Lindemann
20583 BOCA WEST DRIVE
BOCA RATON, FL 33434

PROJECT INFORMATION

BOCA WEST COUNTRY CLUB
POOL AREA AND PORTE COCHERE
20583 BOCA WEST DRIVE
BOCA RATON, FL 33434

DRAWING SHEET NAME

HARDSCAPE PLAN
L3-1-05

PROJECT # 19000

SHEET #

100% DESIGN DEVELOPMENT - ISSUED FOR BID

ISSUE DATE JANUARY 15, 2021

PLOT DATE JANUARY 15, 2021

REVISIONS

© Garcia Stromberg

SEAL

1012 E. BROWARD BOULEVARD, SUITE 110
FORT LAUDERDALE, FLORIDA 33301 USA
TEL. 954.424.2300
www.edsdesign.com

EDSD

PLANNING + LANDSCAPE ARCHITECTURE LICENSE#