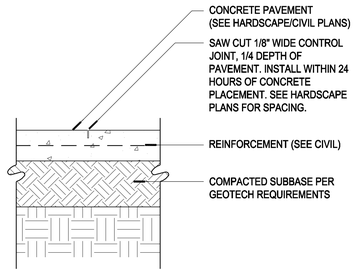

NOTE:

CONTRACTOR TO REVIEW JOINT LAYOUT WITH LANDSCAPE ARCHITECT PRIOR TO INSTALLING CONCRETE.

1 JT-01 CONTROL JOINT

DETAIL/XREF NAME.dwg

DWG DESCRIPTION

SCALE -1 1/2" = 1'-0"

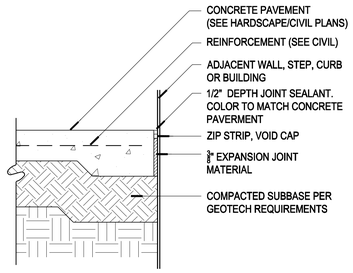

NOTE:

USE EXPANSION JOINTS WHERE PAVEMENT MEETS ALL VERTICAL SURFACES.

CONTRACTOR TO REVIEW JOINT LAYOUT WITH LANDSCAPE ARCHITECT PRIOR TO INSTALLING CONCRETE.

2 JT-02 EXPANSION JOINT

DETAIL/XREF NAME.dwg

DWG DESCRIPTION

SCALE -1 1/2" = 1'-0"

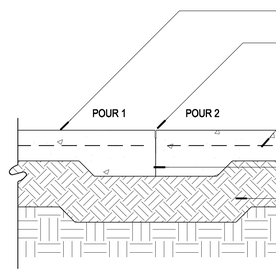

NOTE:

USE COLD JOINT BETWEEN 2 OR MORE PAVEMENT POURS.

CONTRACTOR TO REVIEW JOINT LAYOUT WITH LANDSCAPE ARCHITECT PRIOR TO INSTALLING CONCRETE.

3 JT-03 COLD JOINT

DETAIL/XREF NAME.dwg

DWG DESCRIPTION

SCALE -1 1/2" = 1'-0"

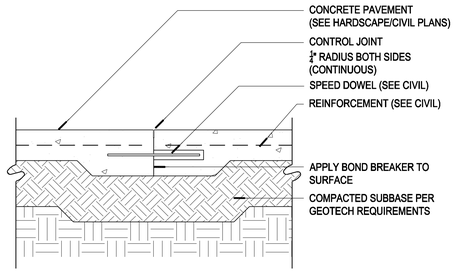

4 JT-04 CONSTRUCTION JOINT WITH DOWEL

DETAIL/XREF NAME.dwg

DWG DESCRIPTION

SCALE -1 1/2" = 1'-0"

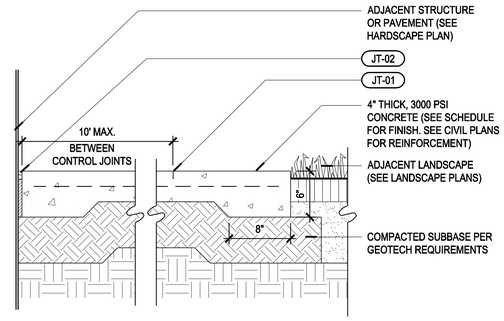

5 PEDESTRIAN C.I.P CONCRETE

DETAIL/XREF NAME.dwg

DWG DESCRIPTION

SCALE -1 1/2" = 1'-0"

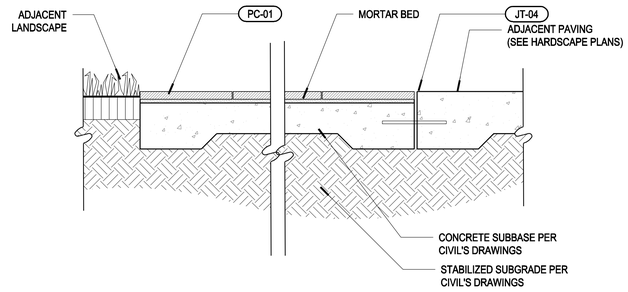

6 PC-01 AMENITY DECK PAVING

DETAIL/XREF NAME.dwg

DWG DESCRIPTION

SCALE -1 1/2" = 1'-0"

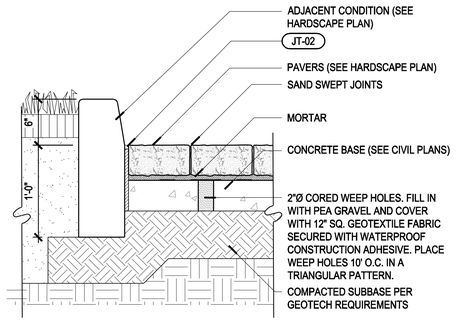

7 PC-02 VEHICULAR PAVERS ON MORTAR SETTING BED

DETAIL/XREF NAME.dwg

DWG DESCRIPTION

SCALE -1 1/2" = 1'-0"

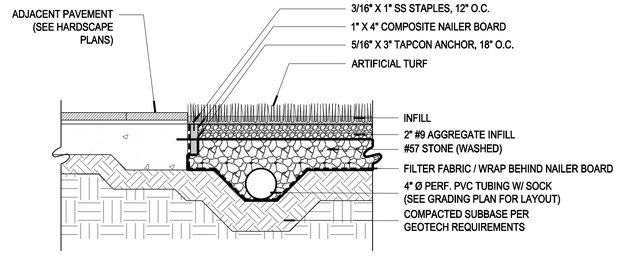

8 PC-07 ARTIFICIAL TURF

DETAIL/XREF NAME.dwg

DWG DESCRIPTION

SCALE -1 1/2" = 1'-0"

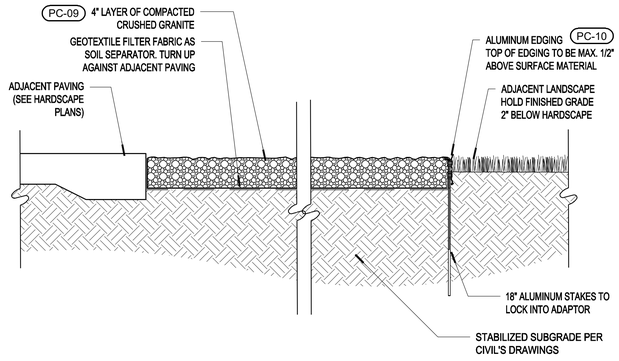

9 PC-09 GRAVEL PAVING

DETAIL/XREF NAME.dwg

DWG DESCRIPTION

SCALE -1 1/2" = 1'-0"

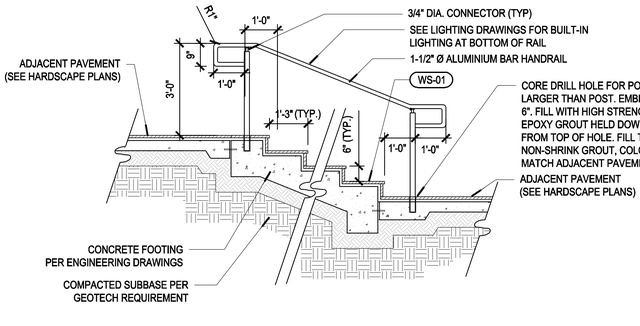

NOTE:

1. STEPS AND RAILINGS SHALL MEET ALL ADA REQUIREMENTS AND BE CONSTRUCTED AS PER OUTLINES IN THE FLORIDA BUILDING CODE.
2. CONTRACTOR TO PROVIDE SHOP DRAWINGS FOR RAILING AND VERIFY ALL FIELD MEASUREMENTS.
3. FIELD VERIFY ALL GRADES AND SLOPE TO MEET A MAXIMUM 2% CROSS SLOPE.
4. SLOPE ALL WALKS AND STAIRS TO ACHIEVE POSITIVE DRAINAGE.
5. UNLESS OTHERWISE NOTED, EACH STAIRCASE WILL HAVE 2 RAILINGS, 1 ON EACH SIDE.

10 WS-01 & FG-05 TYPICAL STAIRS & HANDRAIL

DETAIL/XREF NAME.dwg

DWG DESCRIPTION

SCALE -1/2" = 1'-0"

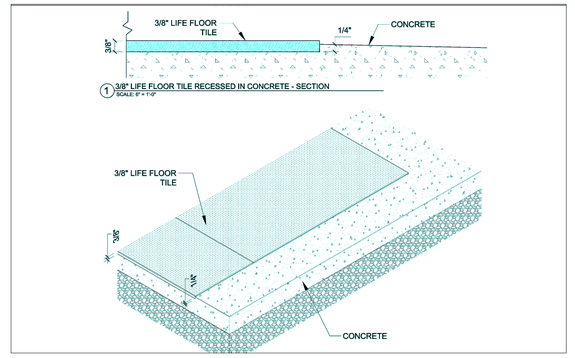

11 PC-08 RUBBERIZED FLOORING SYSTEM

DETAIL/XREF NAME.dwg

DWG DESCRIPTION

SCALE -1 1/2" = 1'-0"

1515 E. BROWARD BOULEVARD, SUITE 110
FORT LAUDERDALE, FLORIDA 33301 USA
TEL 954.462.2455 FAX 954.462.2455
www.edsadesign.com
PLANNING • LANDSCAPE ARCHITECTURE LB#0001070

REVISIONS

SEAL

To the best of the architect's or engineer's knowledge, the plans and specifications comply with the applicable minimum building codes and the applicable fire-safety standards as determined by the local authority in accordance with this section and Chapter 633, Florida Statutes.

© Garcia Stromberg

GARCIASTROMBERG
GS4studios
Jorge R. Garcia, Ar. Aa#0 Director of Design
Peter T. Stromberg, RA #0 Director
AR0017789 AR0019893
2925 Vista Parkway, Suite 16, West Palm Beach, FL 33411 TEL 561.478.8855 FAX 561.478.8865
Corporate License # AA26000342

CLIENT - OWNER
BOCA WEST COUNTRY CLUB
Mr. Matthew Linderman
20583 BOCA WEST DRIVE
BOCA RATON, FL 33434

PROJECT INFORMATION
BOCA WEST COUNTRY CLUB
POOL AREA AND PORTE COCHERE
20583 BOCA WEST DRIVE
BOCA RATON, FL 33434

DRAWING SHEET NAME
HARDSCAPE DETAILS

L3-4-01

PROJECT # 19000
SHEET #

100% DESIGN DEVELOPMENT - ISSUED FOR BID
PLOT DATE: JANUARY 15, 2021
PLOT SCALE: JANUARY 15, 2021