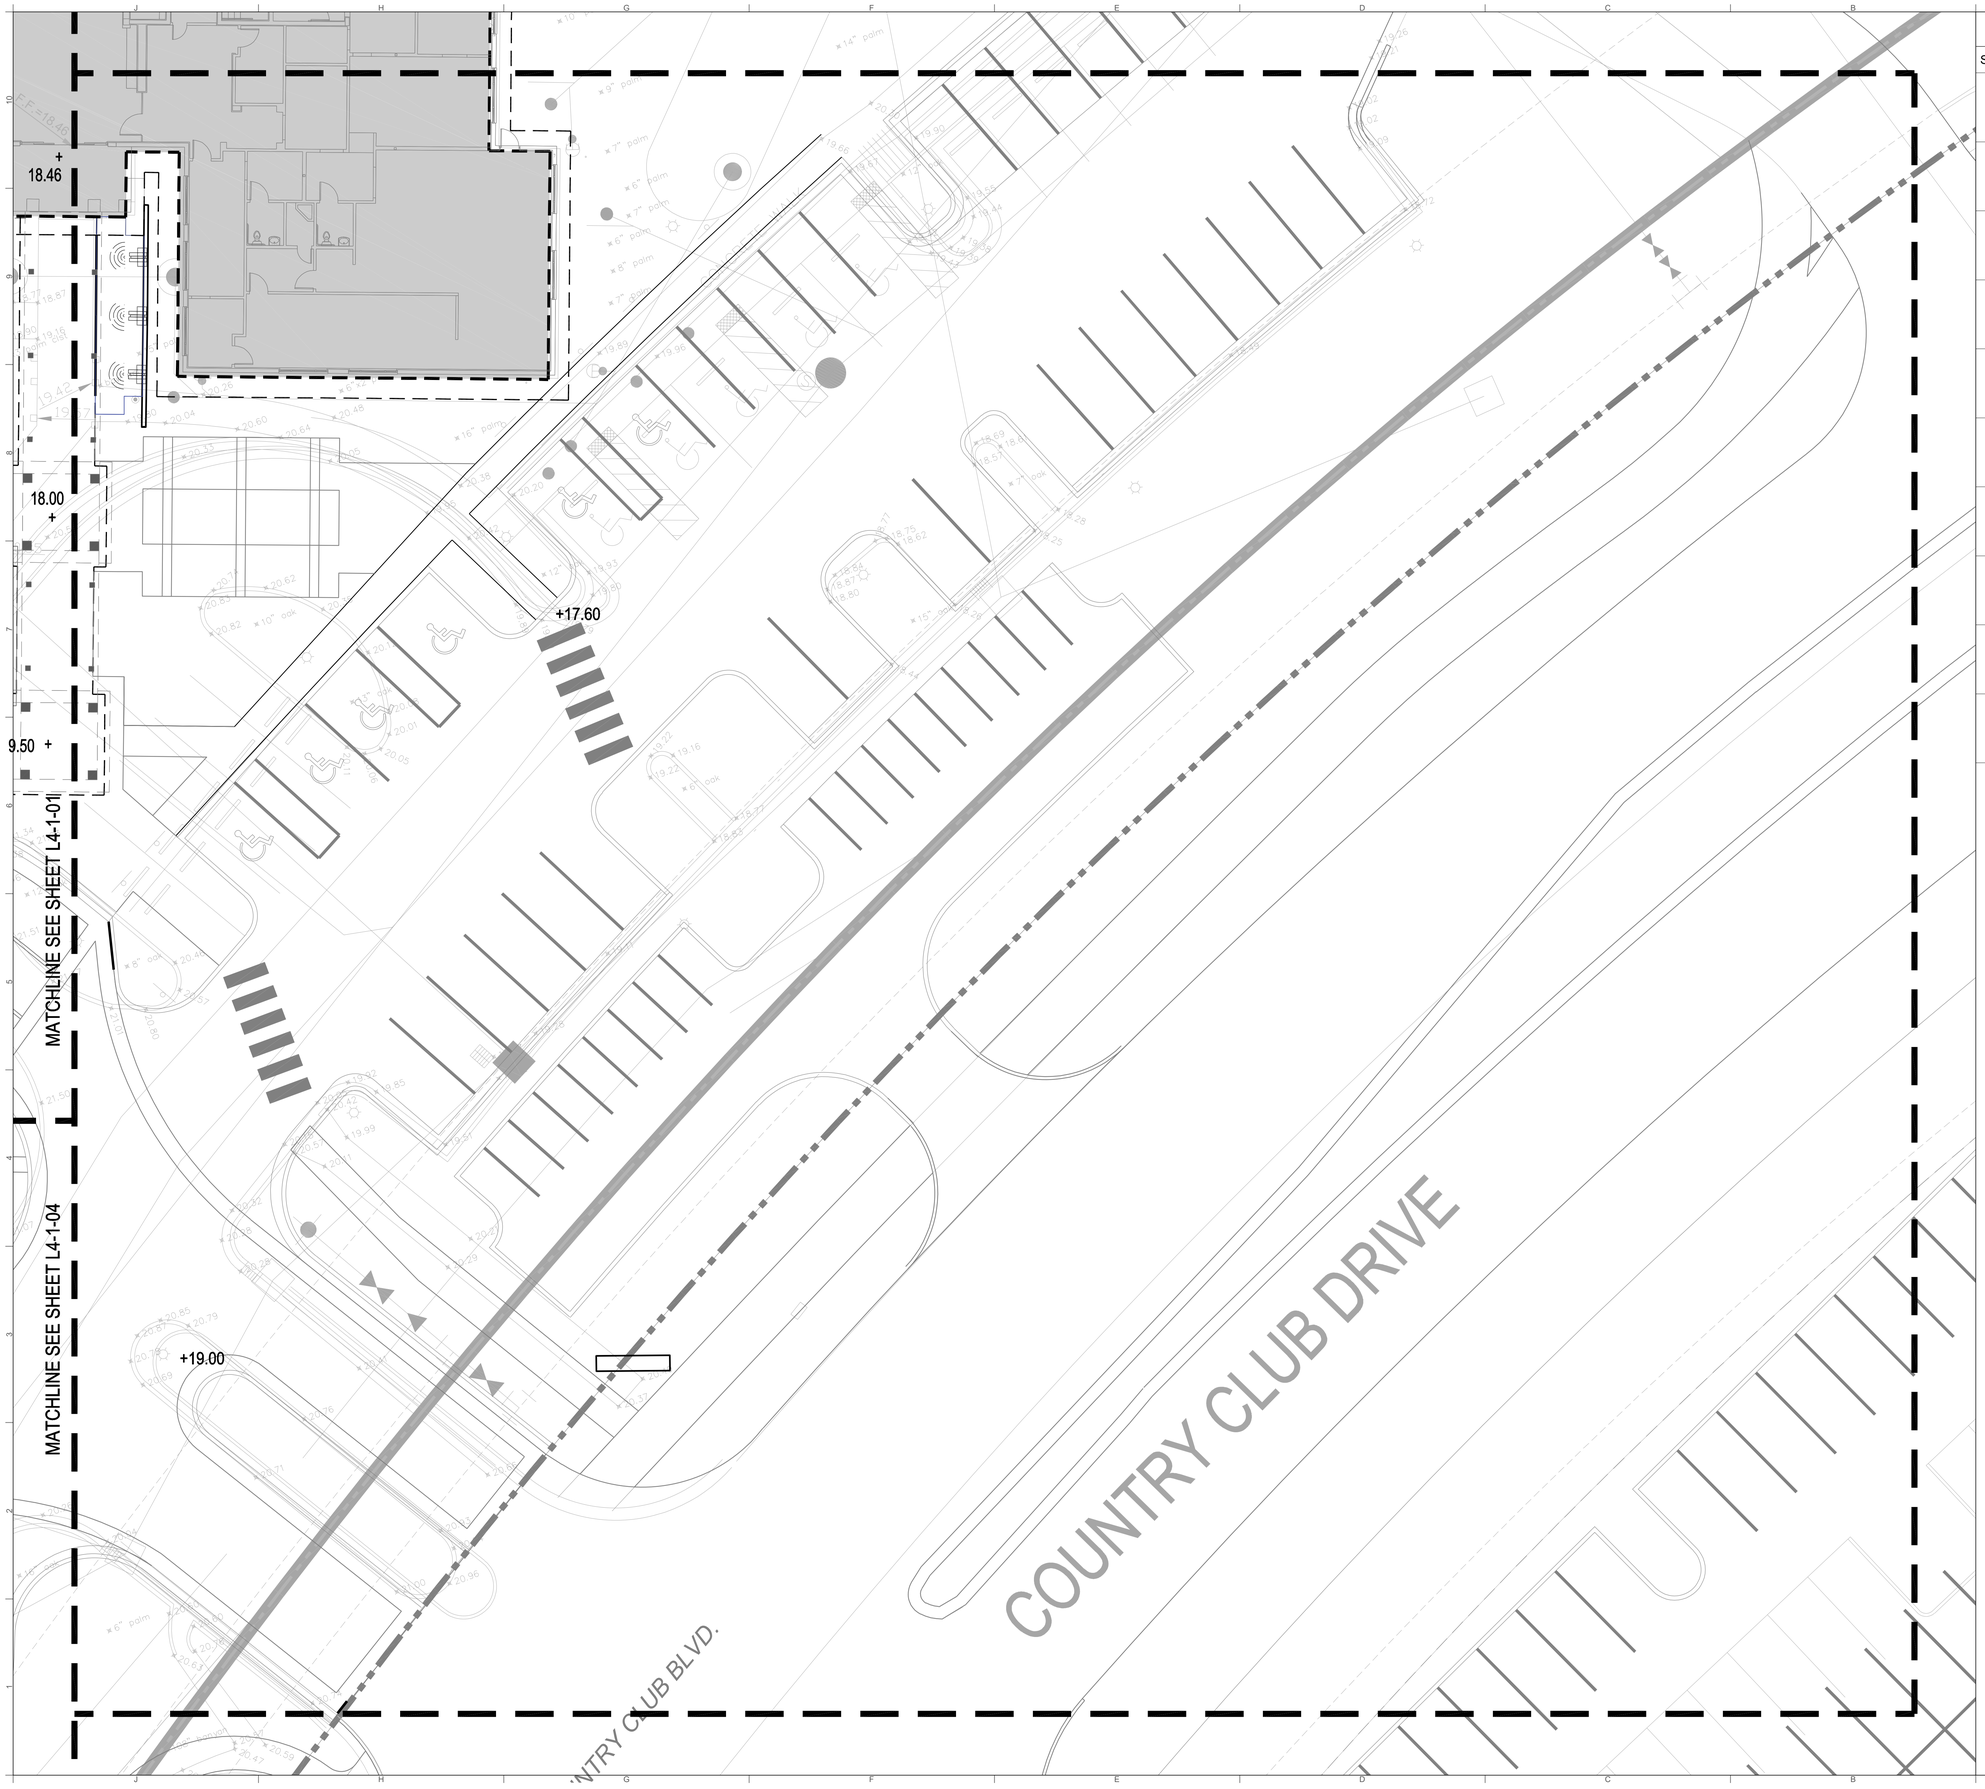

LEGEND

SYMBOL	DESCRIPTION
+ XX.XX	SPOT GRADE LABEL
2.00% →	PERCENTAGE AND SLOPE DIRECTION
UD UD	UNDERDRAIN SEE 6 / L3-4-03
- - - -	DR-05 SLOT DRAIN
DI-H	DR-03 - SQUARW FLAT DRAIN INLET
DI-L	DR-04 - DOME STYLE LANDSCAPE DRAIN INLET
TW	TOP OF WALL ELEVATION
BW	BOTTOM OF WALL ELEVATION AT FINISH GRADE
TS	TOP OF STAIR ELEVATION
BS	BOTTOM OF STAIR ELEVATION AT FINISH GRADE

To the best of the architect's or engineer's knowledge, the plans and specifications comply with the applicable minimum building codes and the applicable fire-safety standards as determined by the local authority in accordance with this section and Chapter 633, Florida Statutes.

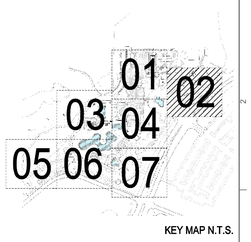

KEY MAP N.T.S.

NORTH

0 10' 20'

edsa

1512 E. BROWARD BOULEVARD, SUITE 110
FORT LAUDERDALE, FLORIDA 33301 USA
TEL: 954.524.3330
www.edsaglobal.com
PLANNING • LANDSCAPE ARCHITECTURE URBAN DESIGN

REVISIONS

SEAL

© Garcia Stromberg

GARCIA STROMBERG
GS4studios
Jorge H. Garcia, RA, NCARB
Chief Executive Officer
AR0007769
Peter T. Stromberg, RA, NCARB
President
AR0015893
2365 Vista Parkway, Suite 16, West Palm Beach, FL 33411 TEL 561.478.5855 FAX 561.478.5865
Corporate License # AA26002042

CLIENT - OWNER
BOCA WEST COUNTRY CLUB
Mr. Matthew Linderman
20583 BOCA WEST DRIVE
BOCA RATON, FL 33434

PROJECT INFORMATION
BOCA WEST COUNTRY CLUB
POOL AREA AND PORTE COCHERE
20583 BOCA WEST DRIVE
BOCA RATON, FL 33434

DRAWING SHEET NAME
GRADING PLAN
L4-1-02

PROJECT # 19000
SHEET #
100% DESIGN DEVELOPMENT - ISSUED FOR BID
PLOT DATE: JANUARY 15, 2021
ISSUE DATE: JANUARY 15, 2021