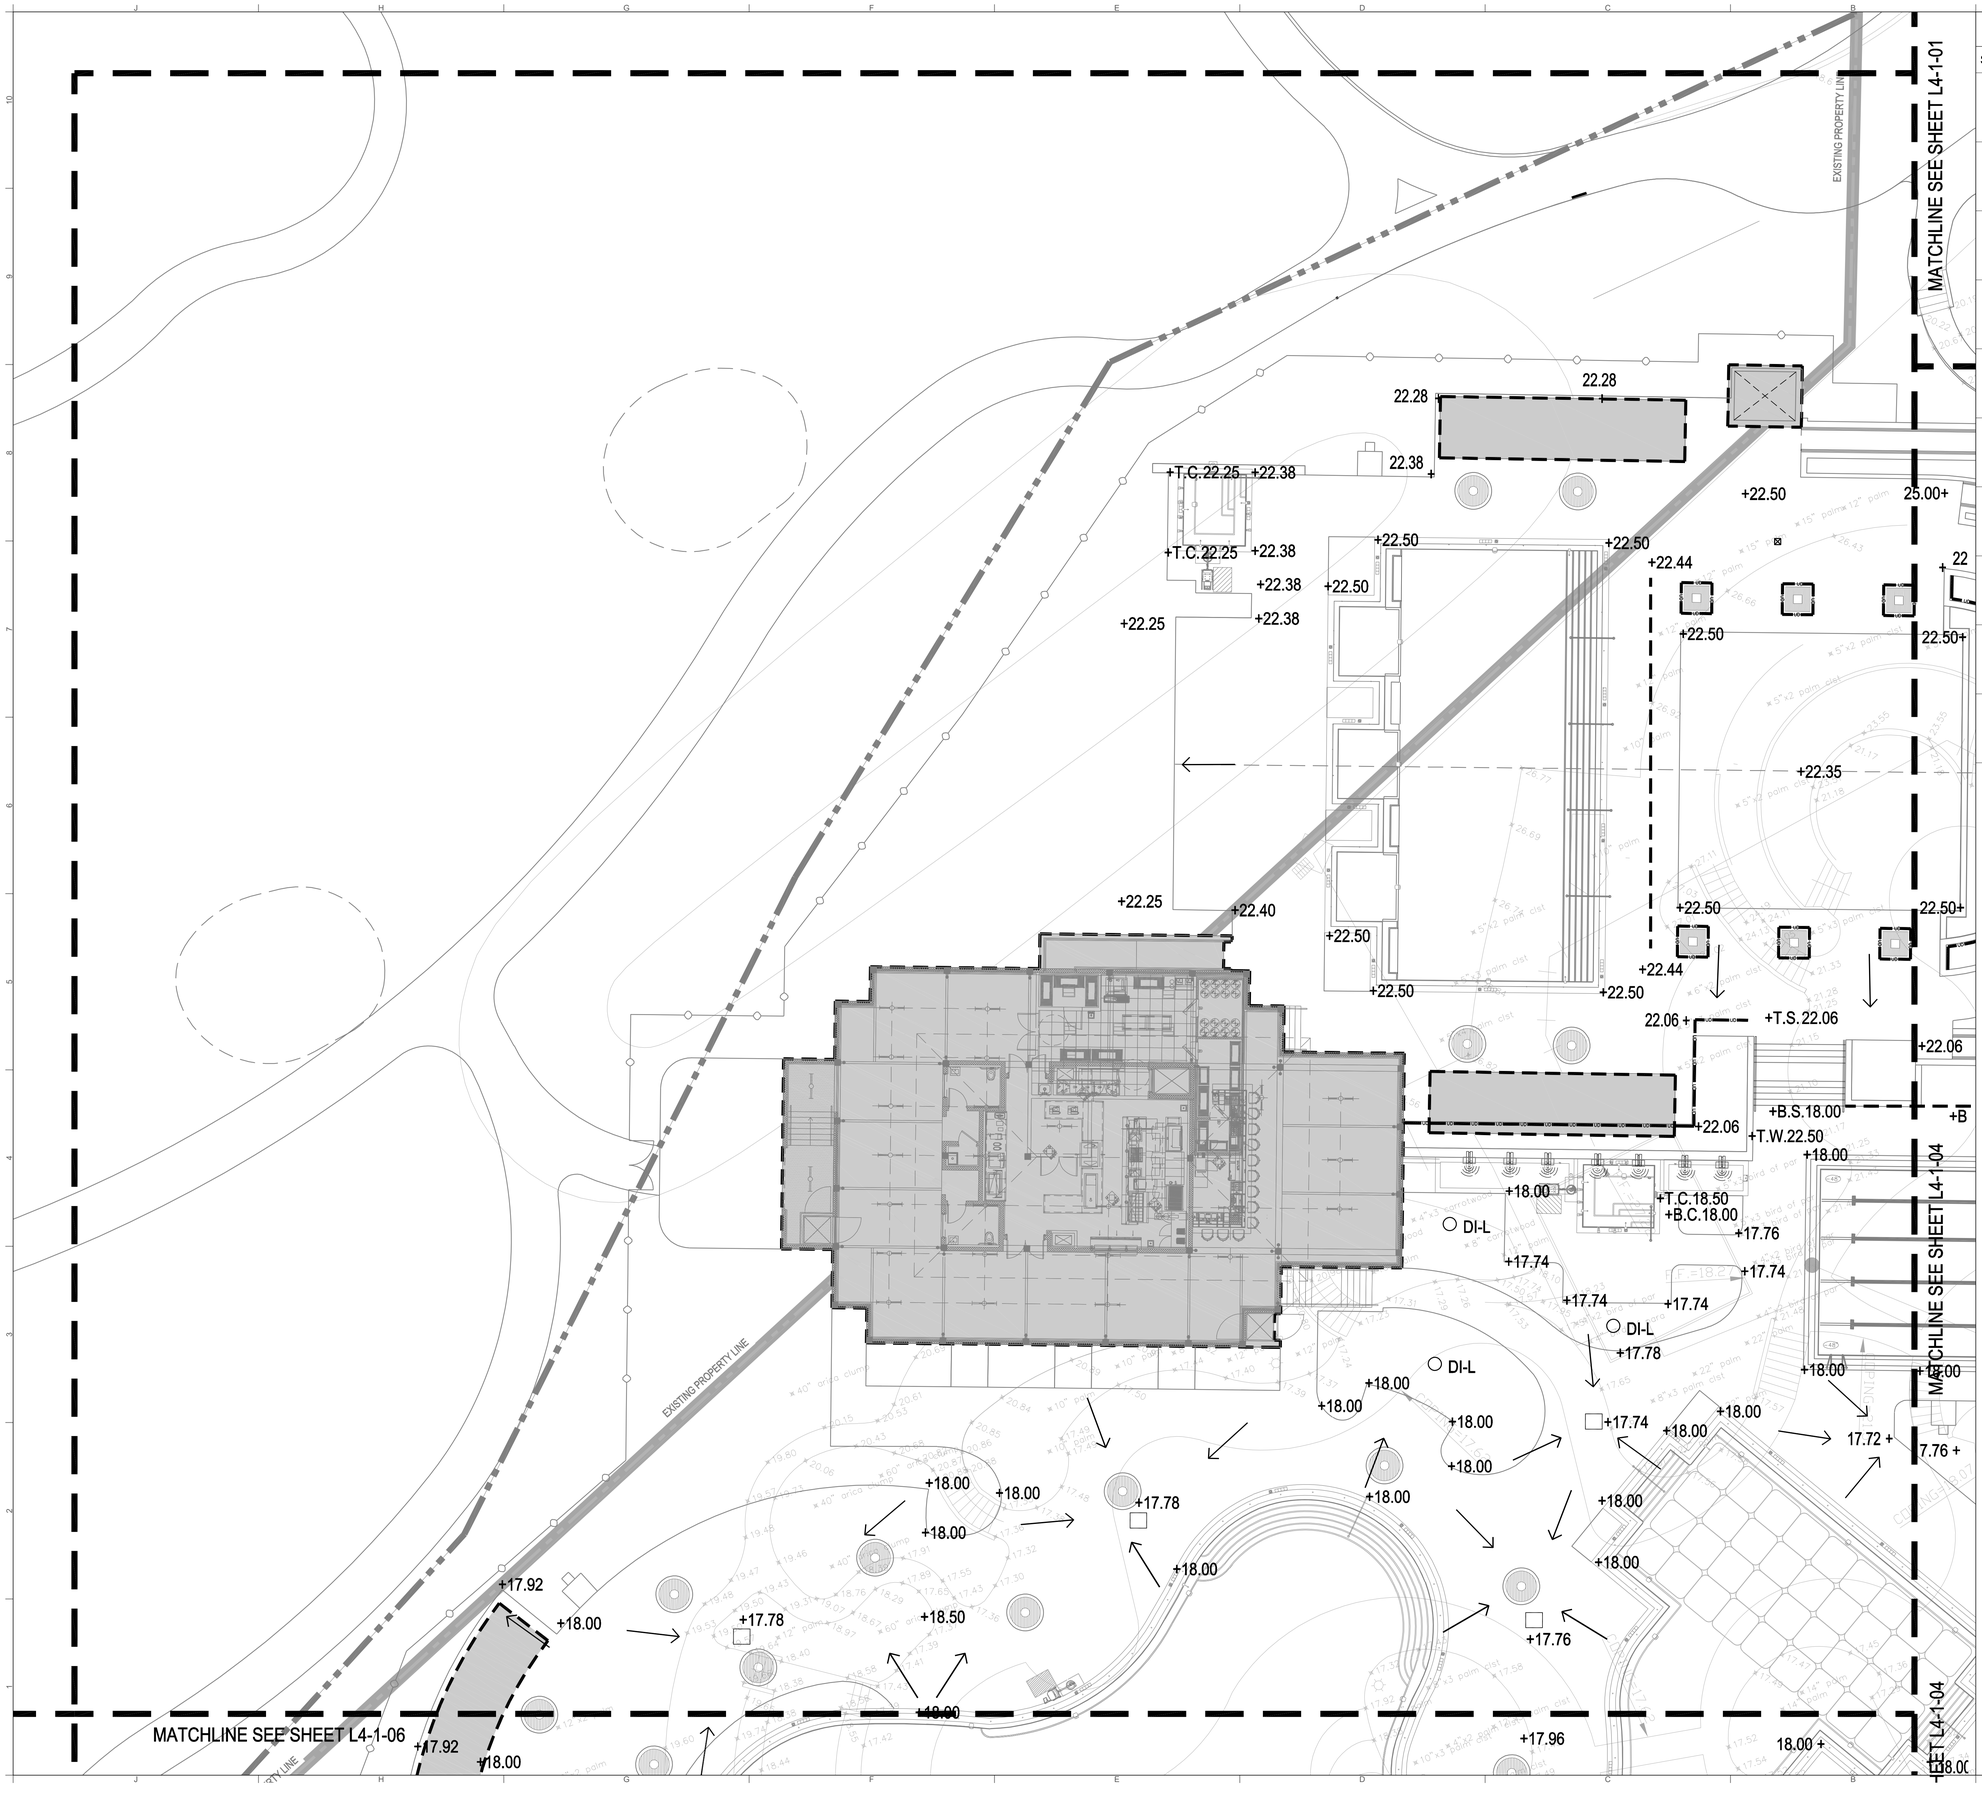

LEGEND

SYMBOL	DESCRIPTION
+ XX.XX	SPOT GRADE LABEL
2.00% →	PERCENTAGE AND SLOPE DIRECTION
UD UD	UNDERDRAIN SEE 6 / L3-4-03
	DR-05 SLOT DRAIN
DI-H	DR-03 - SQUARW FLAT DRAIN INLET
DI-L	DR-04 - DOME STYLE LANDSCAPE DRAIN INLET
TW	TOP OF WALL ELEVATION
BW	BOTTOM OF WALL ELEVATION AT FINISH GRADE
TS	TOP OF STAIR ELEVATION
BS	BOTTOM OF STAIR ELEVATION AT FINISH GRADE

To the best of the architect's or engineer's knowledge, the plans and specifications comply with the applicable minimum building codes and the applicable fire-safety standards as determined by the local authority in accordance with this section and Chapter 553, Florida Statutes.

edsa
1512 E. BROWARD BOULEVARD, SUITE 110
FORT LAUDERDALE, FLORIDA 33301 USA
+1 954.467.1177 www.edsa-corp.com
PLANNING • LANDSCAPE ARCHITECTURE • URBAN DESIGN

REVISIONS

SEAL

© Garcia Stromberg

GARCIA STROMBERG
GS4studios
Jorge R. Garcia, RA, NCARB
Owner/Principal Architect
AR0017769
Peter T. Stromberg RA, NCARB
Principal Architect
AR0015893
2950 Vista Parkway, Suite 16, West Palm Beach, FL 33411 TEL 561.478.5855 FAX 561.478.5865
Corporate License # AA26000042

CLIENT - OWNER
BOCA WEST COUNTRY CLUB
Mr. Matthew Linderman
20583 BOCA WEST DRIVE
BOCA RATON, FL 33434

PROJECT INFORMATION:
BOCA WEST COUNTRY CLUB
POOL AREA AND PORTE COCHERE
20583 BOCA WEST DRIVE
BOCA RATON, FL 33434

DRAWING SHEET NAME
GRADING PLAN
L4-1-03

01 02 03 04 05 06 07

KEY MAP N.T.S.

NORTH

0 10' 20'

PROJECT # 19000
SHEET #

100% DESIGN DEVELOPMENT - ISSUED FOR BID
PLOT DATE: JANUARY 16, 2021
PRINT SCALE: AS SHOWN