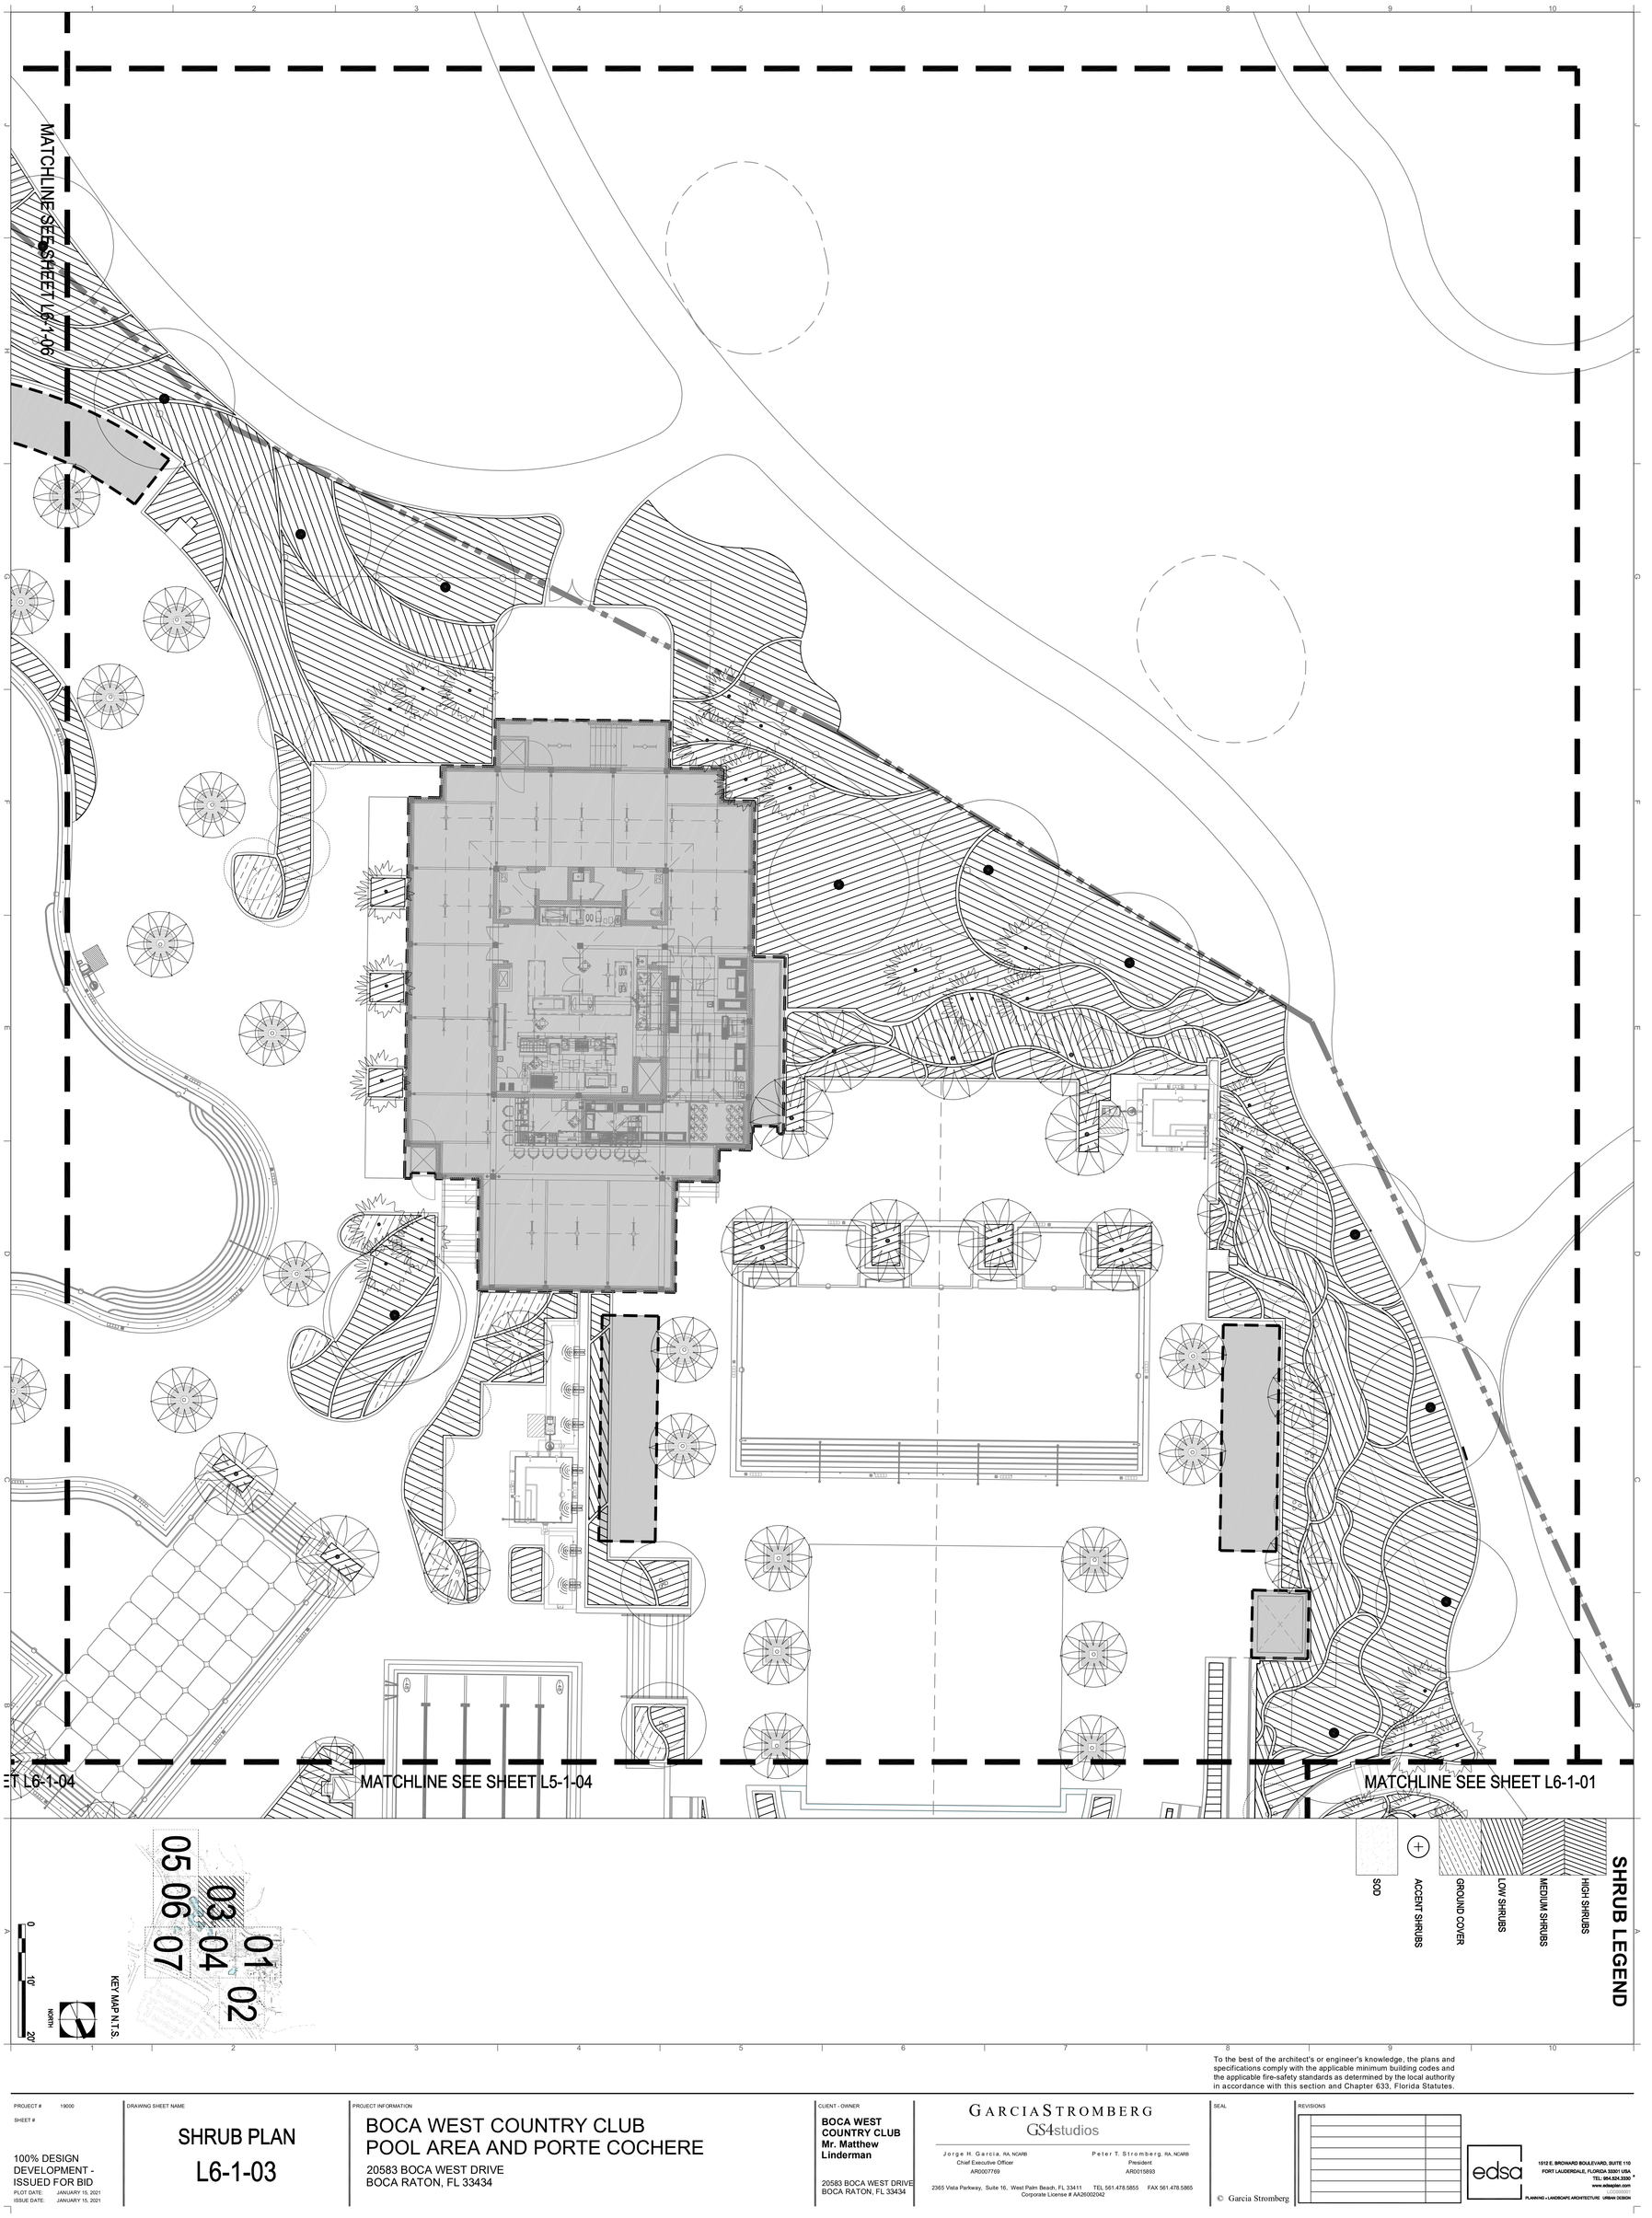

To the best of the architect's or engineer's knowledge, the plans and specifications comply with the applicable minimum building codes and the applicable fire-safety standards as determined by the local authority in accordance with this section and Chapter 633, Florida Statutes.

PROJECT # 19000

SHEET #

100% DESIGN DEVELOPMENT - ISSUED FOR BID

PLOT DATE: JANUARY 15, 2021

ISSUE DATE: JANUARY 15, 2021

DRAWING SHEET NAME

SHRUB PLAN

L6-1-03

PROJECT INFORMATION

BOCA WEST COUNTRY CLUB
POOL AREA AND PORTE COCHERE

20583 BOCA WEST DRIVE
BOCA RATON, FL 33434

CLIENT - OWNER

BOCA WEST COUNTRY CLUB
Mr. Matthew Linderman

20583 BOCA WEST DRIVE
BOCA RATON, FL 33434

GARCIA STROMBERG
GS4studios

Jorge H. Garcia, PA, NCARB
Chief Executive Officer
AR0007769

Peter T. Stromberg, PA, NCARB
President
AR0015893

2365 Vista Parkway, Suite 16, West Palm Beach, FL 33411 TEL 561.478.5855 FAX 561.478.5865
Corporate License # AA26002042

SEAL

© Garcia Stromberg

REVISIONS

edsa
1512 E. BROWARD BOULEVARD, SUITE 110
FORT LAUDERDALE, FLORIDA 33301 USA
TEL: 954.524.3300 *
www.edsaplan.com
LICENSED
PLANNING • LANDSCAPE ARCHITECTURE URBAN DESIGN