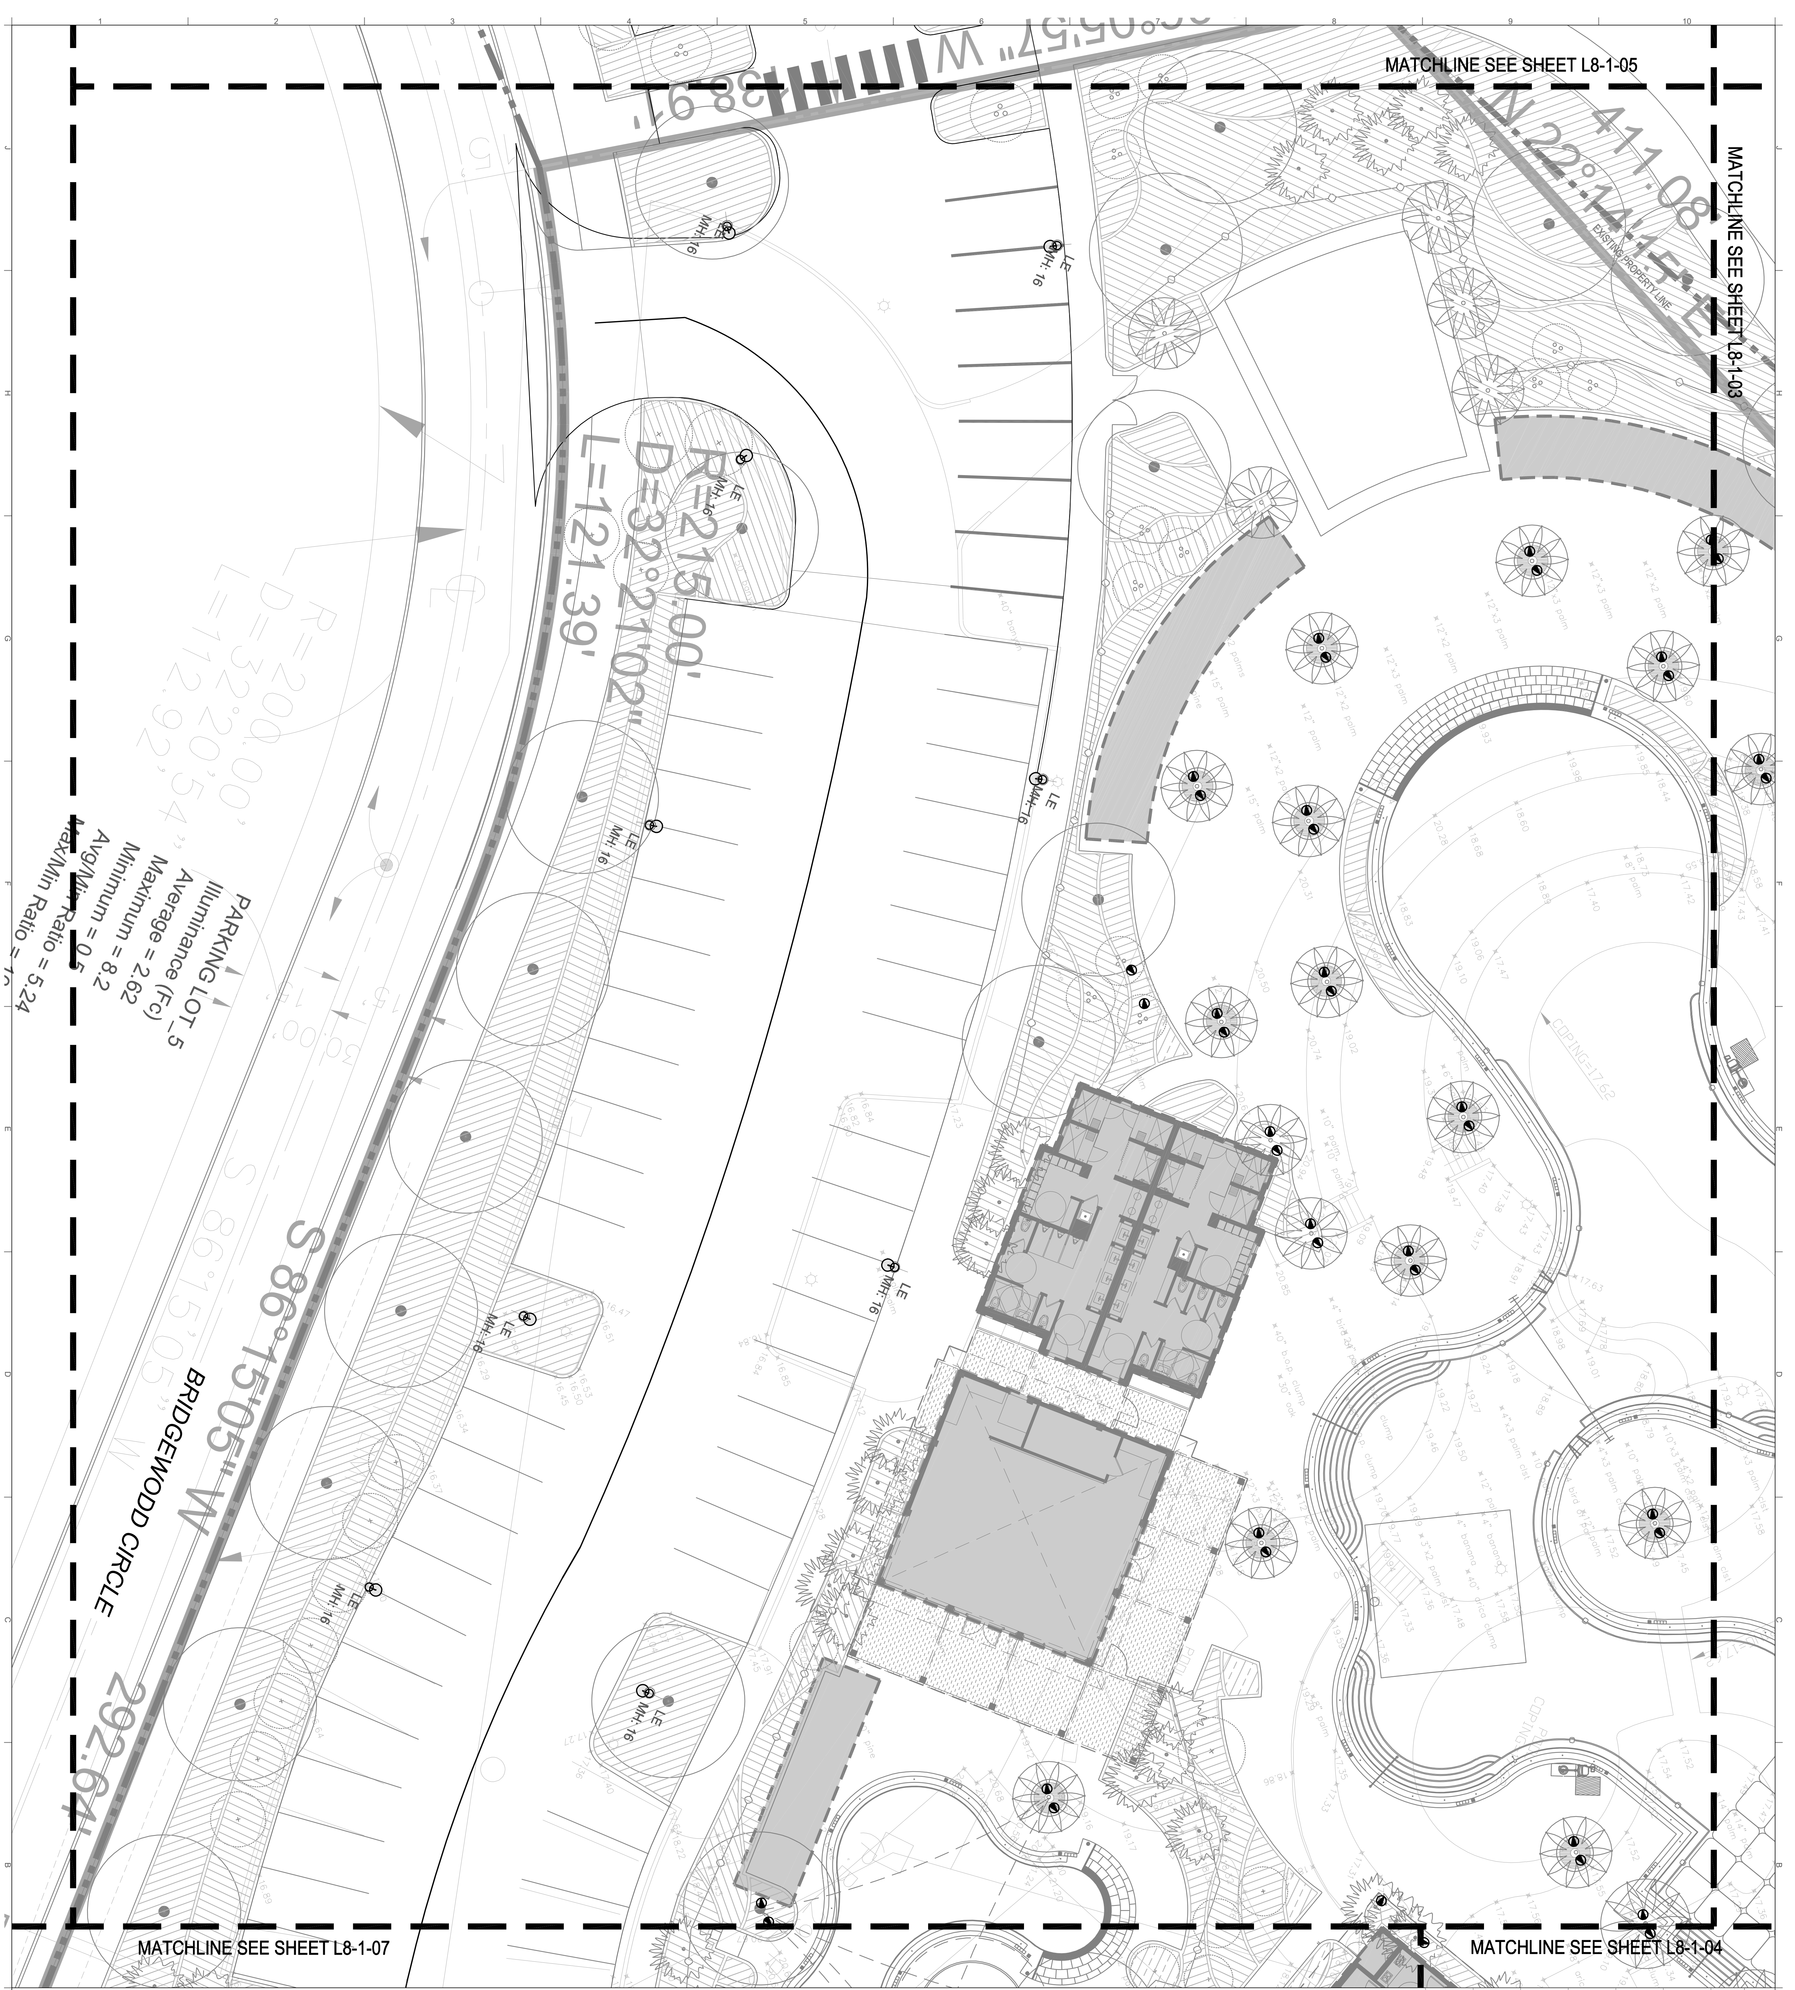

To the best of the architect's or engineer's knowledge, the plans and specifications comply with the applicable minimum building codes and the applicable fire-safety standards as determined by the local authority in accordance with this section and Chapter 633, Florida Statutes.

PROJECT # 19000
SHEET #

100% DESIGN DEVELOPMENT - ISSUED FOR BID
PLOT DATE: JANUARY 15, 2021
ISSUE DATE: JANUARY 15, 2021

DRAWING SHEET NAME
LIGHTING FIXTURE LAYOUT
L8-1-06

PROJECT INFORMATION
BOCA WEST COUNTRY CLUB
POOL AREA AND PORTE COCHERE
20583 BOCA WEST DRIVE
BOCA RATON, FL 33434

CLIENT - OWNER
BOCA WEST COUNTRY CLUB
Mr. Matthew Linderman
20583 BOCA WEST DRIVE
BOCA RATON, FL 33434

GARCIA STROMBERG
GS4studios
Jorge H. Garcia, RA, NCARB
Chief Executive Officer
AR0007769
Peter T. Stromberg, RA, NCARB
President
AR0015893
2365 Vista Parkway, Suite 16, West Palm Beach, FL 33411 TEL 561.478.5855 FAX 561.478.5865
Corporate License # AA26002042

SEAL

© Garcia Stromberg

REVISIONS

edsa
1512 E. BROWARD BOULEVARD, SUITE 110
FORT LAUDERDALE, FLORIDA 33301 USA *
TEL: 954.524.3330 *
www.edsaplan.com
LC#EB0001
PLANNING • LANDSCAPE ARCHITECTURE URBAN DESIGN