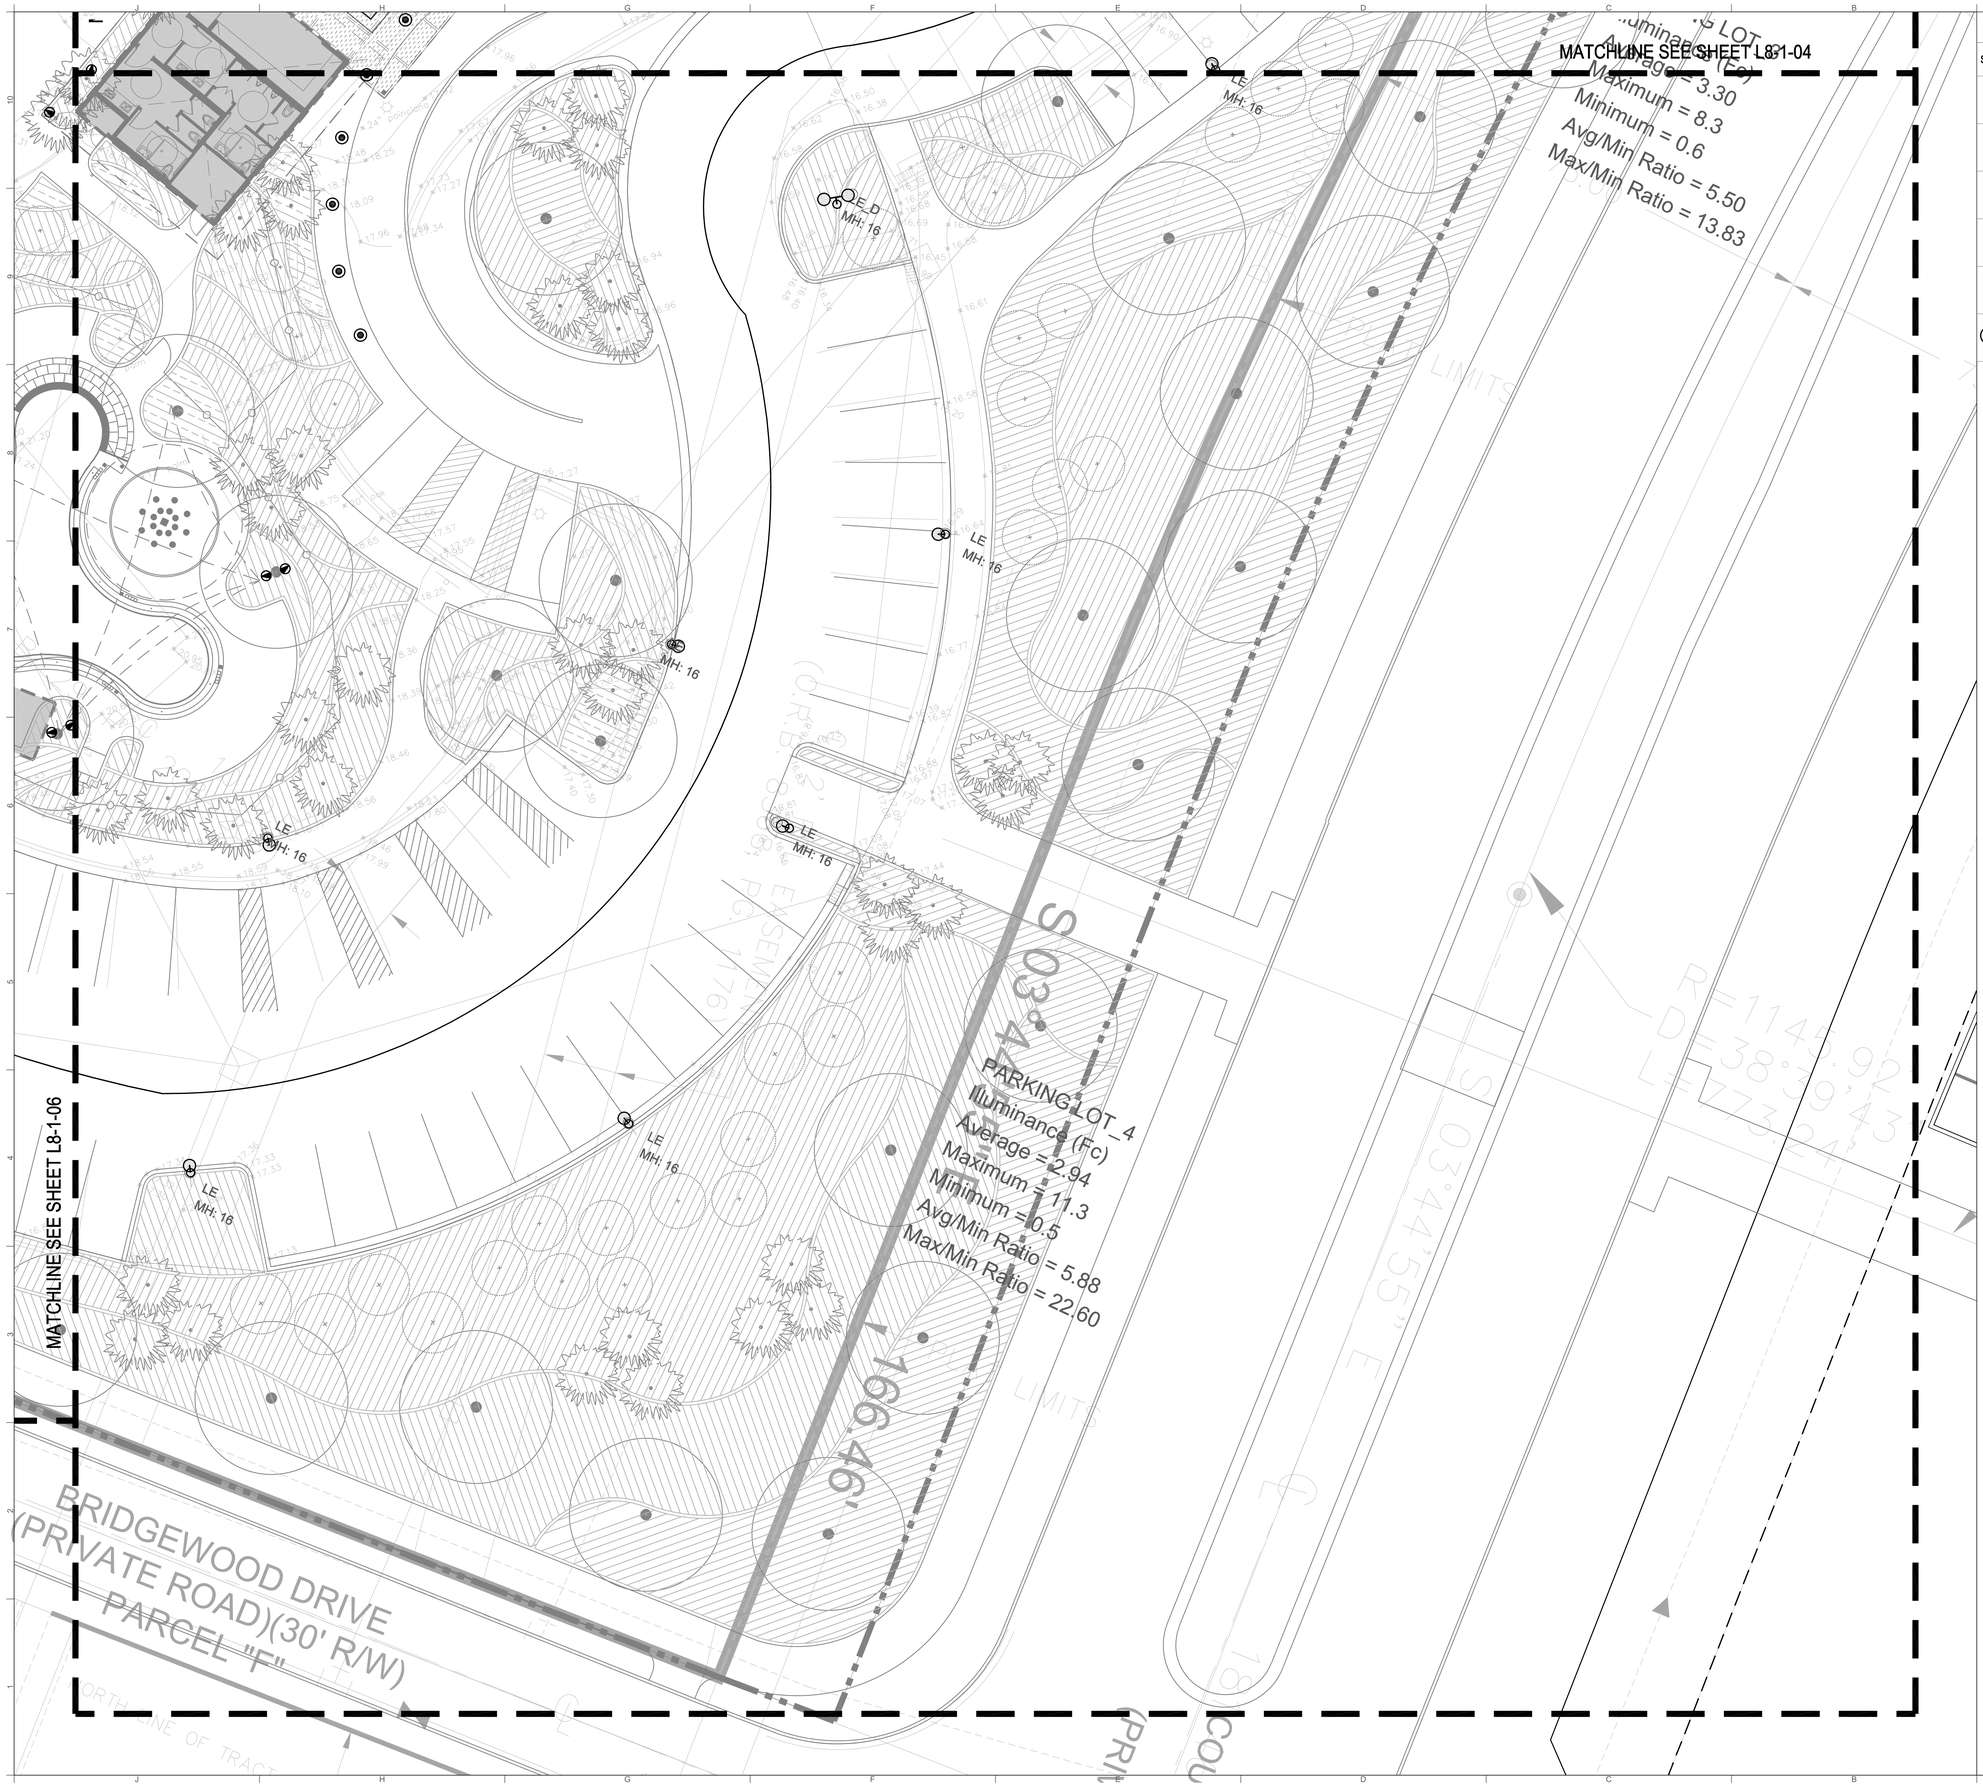

LIGHTING LEGEND

SYMBOL	DESCRIPTION
	BOLLARD LIGHT
	LANDSCAPE UP-LIGHT
	STEP LIGHT
	LED STRIP LIGHT
	SINGLE HEAD POLE LIGHT
	DOUBLE HEAD POLE LIGHT

To the best of the architect's or engineer's knowledge, the plans and specifications comply with the applicable minimum building codes and the applicable fire-safety standards as determined by the local authority in accordance with this section and Chapter 553, Florida Statutes.

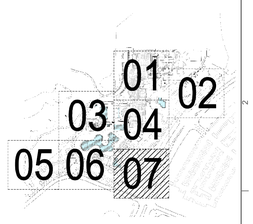

KEY MAP N.T.S.

NORTH

0 10' 20'

REVISIONS

SEAL

© Garcia Stromberg

edsa
1512 E. BROWARD BOULEVARD, SUITE 110
FORT LAUDERDALE, FLORIDA 33301 USA
TEL 954.467.1672 FAX 954.467.1580
PLANNING • LANDSCAPE ARCHITECTURE • URBAN DESIGN

GARCIASTROMBERG
GS4studios
Jorge R. Garcia, RA, NCARB
Chief Design Officer
AR0017769
Peter T. Stromberg RA, NCARB
Principal
AR0015893
2950 Vista Parkway, Suite 16, West Palm Beach, FL 33411 TEL 561.478.5855 FAX 561.478.5865
Corporate License # AAC000042

CLIENT - OWNER
BOCA WEST COUNTRY CLUB
Mr. Matthew Linderman
20583 BOCA WEST DRIVE
BOCA RATON, FL 33434

PROJECT INFORMATION
BOCA WEST COUNTRY CLUB
POOL AREA AND PORTE COCHERE
20583 BOCA WEST DRIVE
BOCA RATON, FL 33434

DRAWING SHEET NAME
LIGHTING FIXTURE LAYOUT
L8-1-07

PROJECT # 19000
SHEET #

100% DESIGN DEVELOPMENT - ISSUED FOR BID
PLOT DATE: JANUARY 19, 2021
PLOT SCALE: AS SHOWN