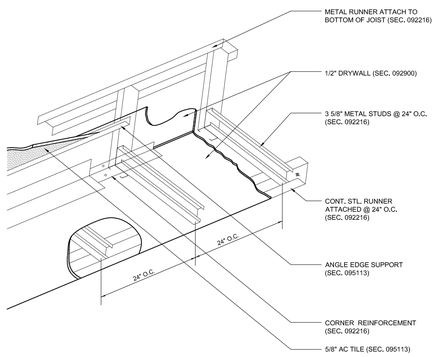

1 A501 TYPICAL BUILT-IN DRYWALL BULKHEAD
N.T.S.

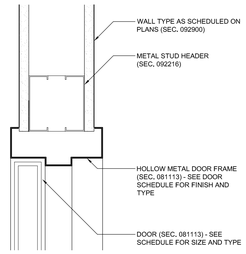

2 A501 H.M. DOOR HEAD DTL @ G.W.B.
3" = 1'-0"

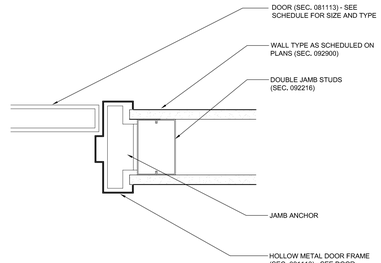

3 A501 H.M. DOOR JAMB DTL @ G.W.B.
3" = 1'-0"

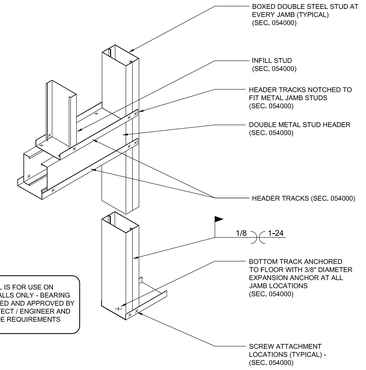

4 A501 TYPICAL FRAMING AT DOORS
N.T.S.

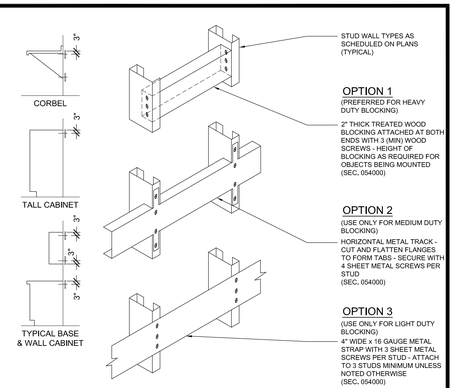

5 A501 TYPICAL EQUIPMENT BLOCKING
N.T.S.

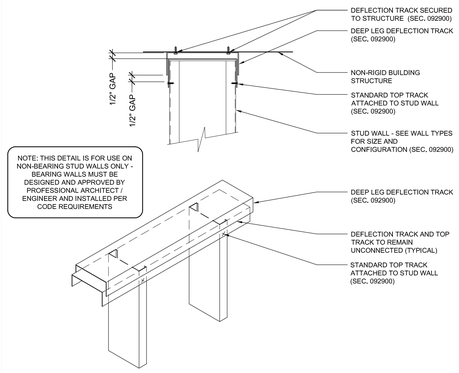

6 A501 TYPICAL DEFLECTION TRACK DETAIL
N.T.S.

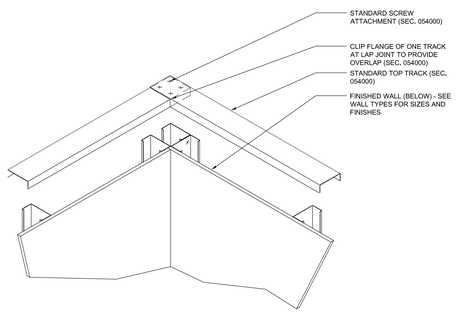

7 A501 TYPICAL TOP TRACK CORNER DETAIL
N.T.S.

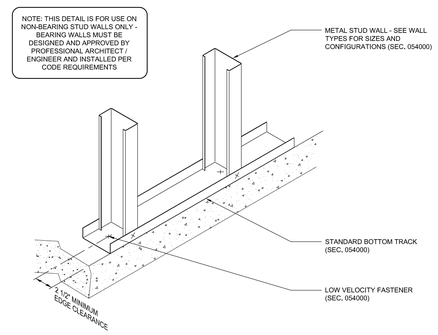

8 A501 TYPICAL BOTTOM TRACK ANCHORAGE
N.T.S.

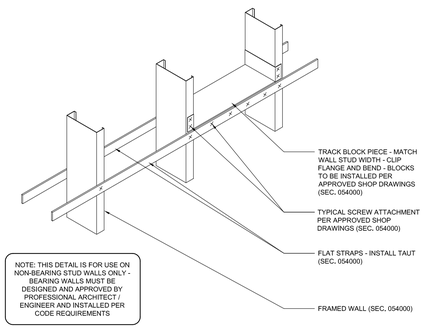

9 A501 TYPICAL BRIDGING - DOUBLE FLAT STRAP
N.T.S.

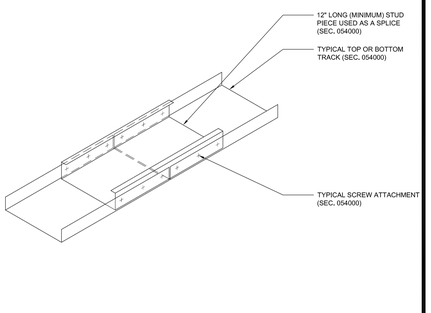

10 A501 TYPICAL TRACK SPLICE CONNECTION
N.T.S.

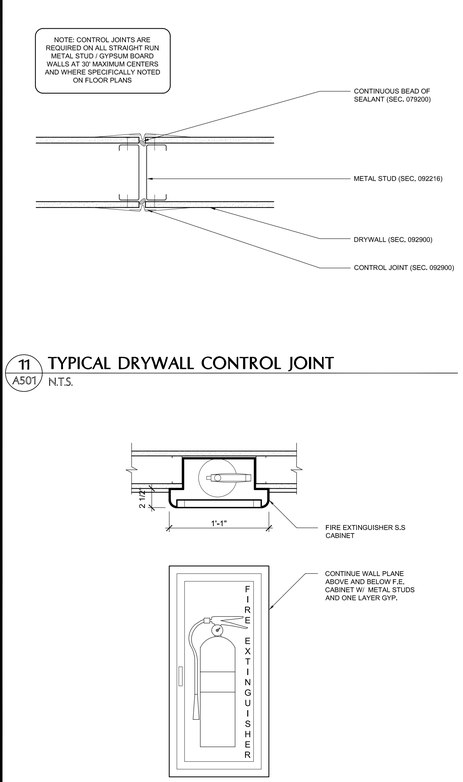

11 A501 TYPICAL DRYWALL CONTROL JOINT
N.T.S.

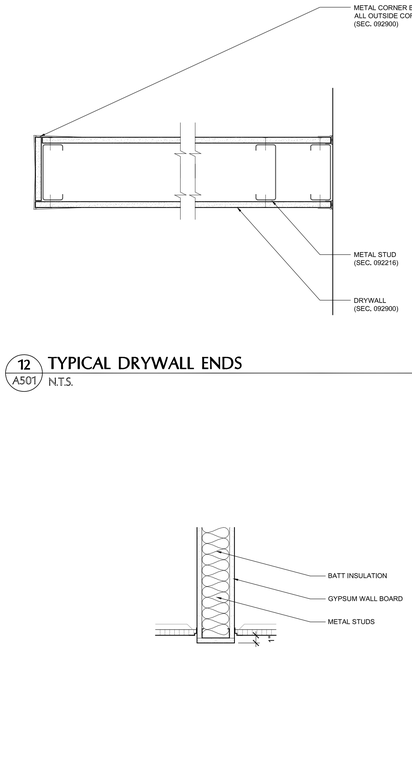

12 A501 TYPICAL DRYWALL ENDS
N.T.S.

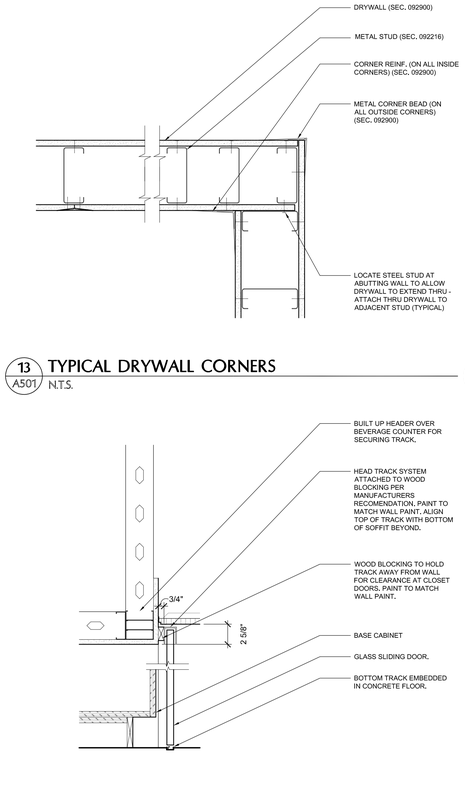

13 A501 TYPICAL DRYWALL CORNERS
N.T.S.

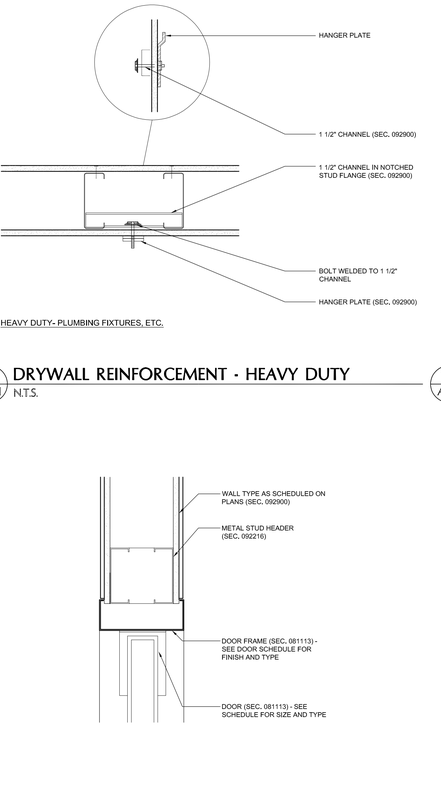

14 A501 DRYWALL REINFORCEMENT - HEAVY DUTY
N.T.S.

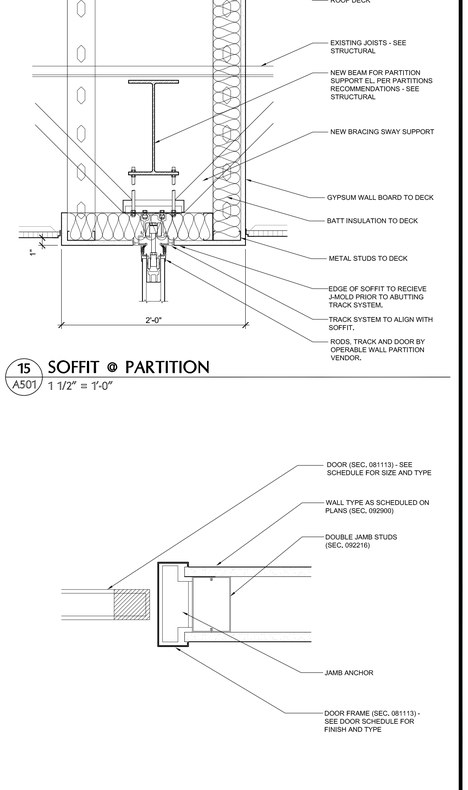

15 A501 SOFFIT @ PARTITION
1 1/2" = 1'-0"

16 A501 FIRE EXTINGUISHER AND RECESSED CABINET
N.T.S.

17 A501 DRY WALL SOFFIT
1 1/2" = 1'-0"

18 A501 BARN DOOR TRACK CONDITIONS
1 1/2" = 1'-0"

19 A501 DOOR HEAD FOR IMPACT DOOR
3" = 1'-0"

20 A501 DOOR JAMB FOR IMPACT DOOR.
3" = 1'-0"

ESI
ARCHITECTURAL & ENGINEERING SERVICES INC.
SMART BUILDING SOLUTIONS
Arch. Bus. Lic. Nbr. AA26001599
Engr. Bus. Lic. Nbr. 28045
950 Walnut Ridge Drive | Hartland, WI 53029 | 262.369.3535 T | 262.369.3592 F

US FOODS

KITCHEN RENOVATION FOR
US FOODS - SOUTH FLORIDA
7598 NW 6TH AVENUE
BOCA RATON, FL 33487

REVISIONS

1	-
2	-
3	-
4	-
5	-
6	-
7	-
8	-
9	-
10	-

DATE:	JOB NO.
1-6-20	50-1414-19
DWG By:	CH'KD By:
MAS	TPG

SHEET TITLE
DETAILS

PRELIMINARY DWGS.
FINAL CONST. DWGS. ■

SHEET NUMBER
A501

ARCHITECTURAL