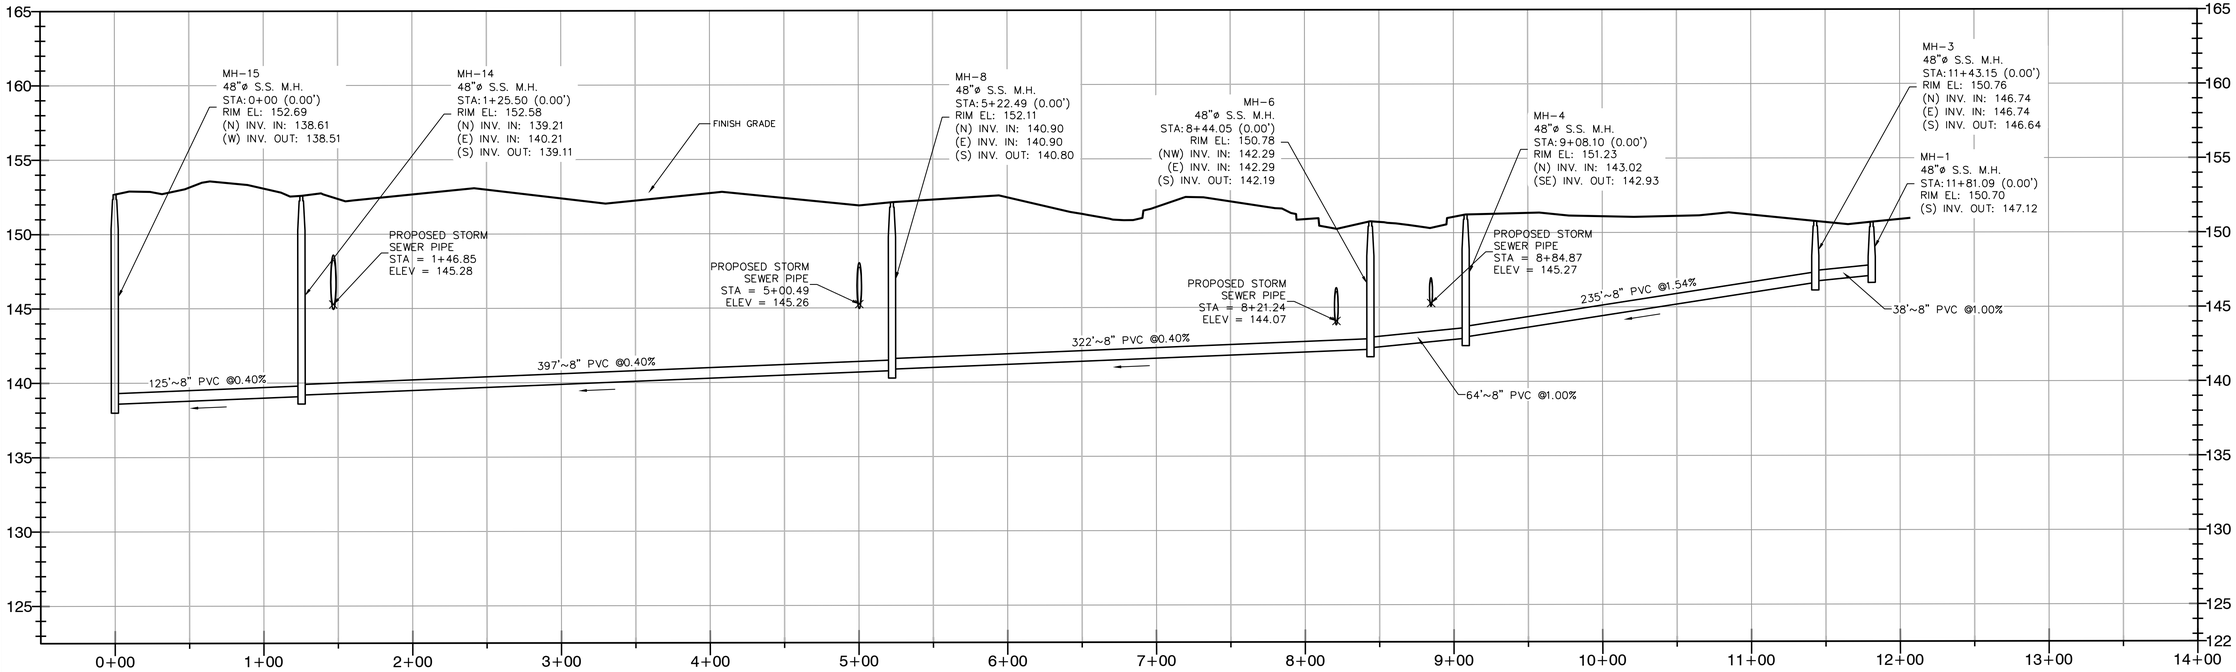

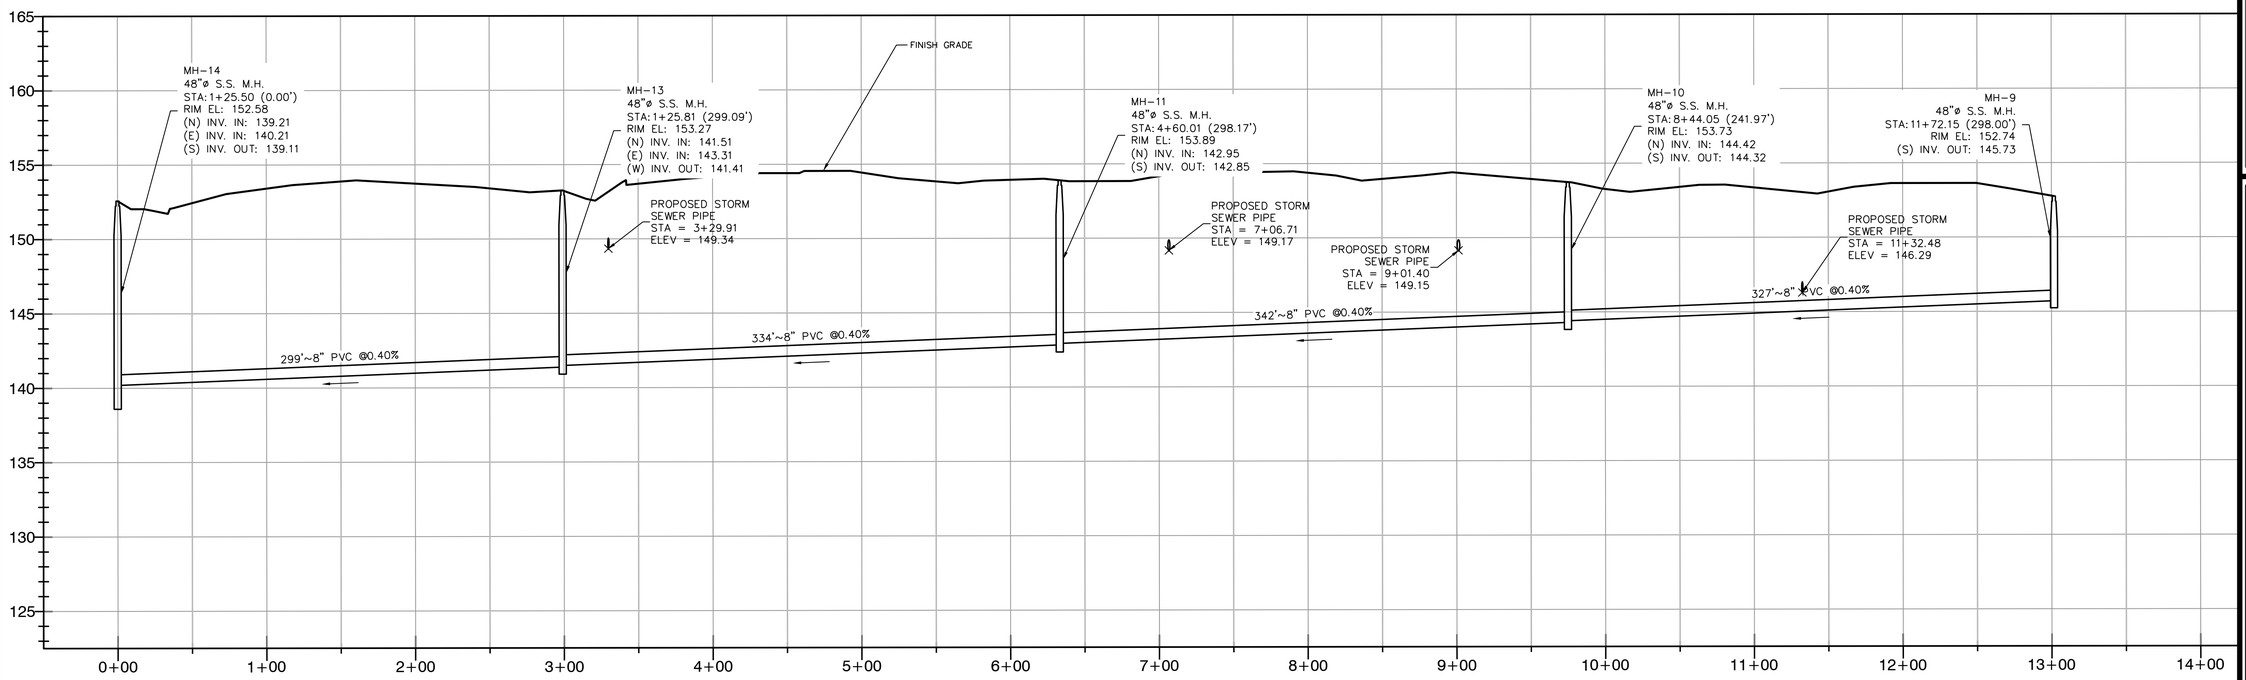

SCALE: HORIZ: 1" = 50'
VERT: 1" = 5'

811 Know what's below. Call before you dig.

IMPORTANT:

ALL SERVICE LATERALS, VALVES, FIRE HYDRANTS, FITTINGS, INLETS, ETC... SHOWN HEREON ARE GRAPHICAL SYMBOLS ONLY AND NOT TO SCALE. REFER TO DETAIL SHEETS FOR EXACT LOCATION, SIZE AND OTHER SPECIFICS.

NO.	DATE	APPR.	REVISIONS

DAVID C. CARTER, P.E.
STATE OF FLORIDA
PROFESSIONAL
ENGINEER, LICENSE NO.
31915, HEREBY CERTIFY THAT
BEEN ELECTRONICALLY
SIGNED AND SEALED BY
DAVID C. CARTER, P.E.
ON THE DATE ADJACENT
TO THE SEAL.
USING A DIGITAL
SIGNATURE. UNSIGNED
COPIES OF THIS
DOCUMENT ARE NOT
CONSIDERED SIGNED
AND SEALED AND MAY
NOT BE RELIED ON.
ANY ELECTRONIC
COPIES.

DAVID C. CARTER LICENSE NO. 31915 STATE OF FLORIDA PROFESSIONAL ENGINEER

DRAWN BY:
DESIGNED BY:
CHECKED BY: D.C.C.
ISSUE DATE:
FIELD DATE:

CARTER ENGINEERING
137 5th. St. N.W., Winter Haven Fl. 33881
(863) 294-6965 * E-mail: dave@carter-eng.com

WASTEWATER PROFILE SHEET

WESTWOOD AT WINTER HAVEN
A MULTI-FAMILY COMMUNITY
WINTER HAVEN, FLORIDA

PROJECT No.	SHEET #
278	C9.0
PLOT DATE	
Nov 18, 2019-15:04	

Dwg: N:\JMJ - Westwood Apartments\Acad & Graphics_Engineering\BasePlan.dwg, Layout: C9.0 Wastewater Profile