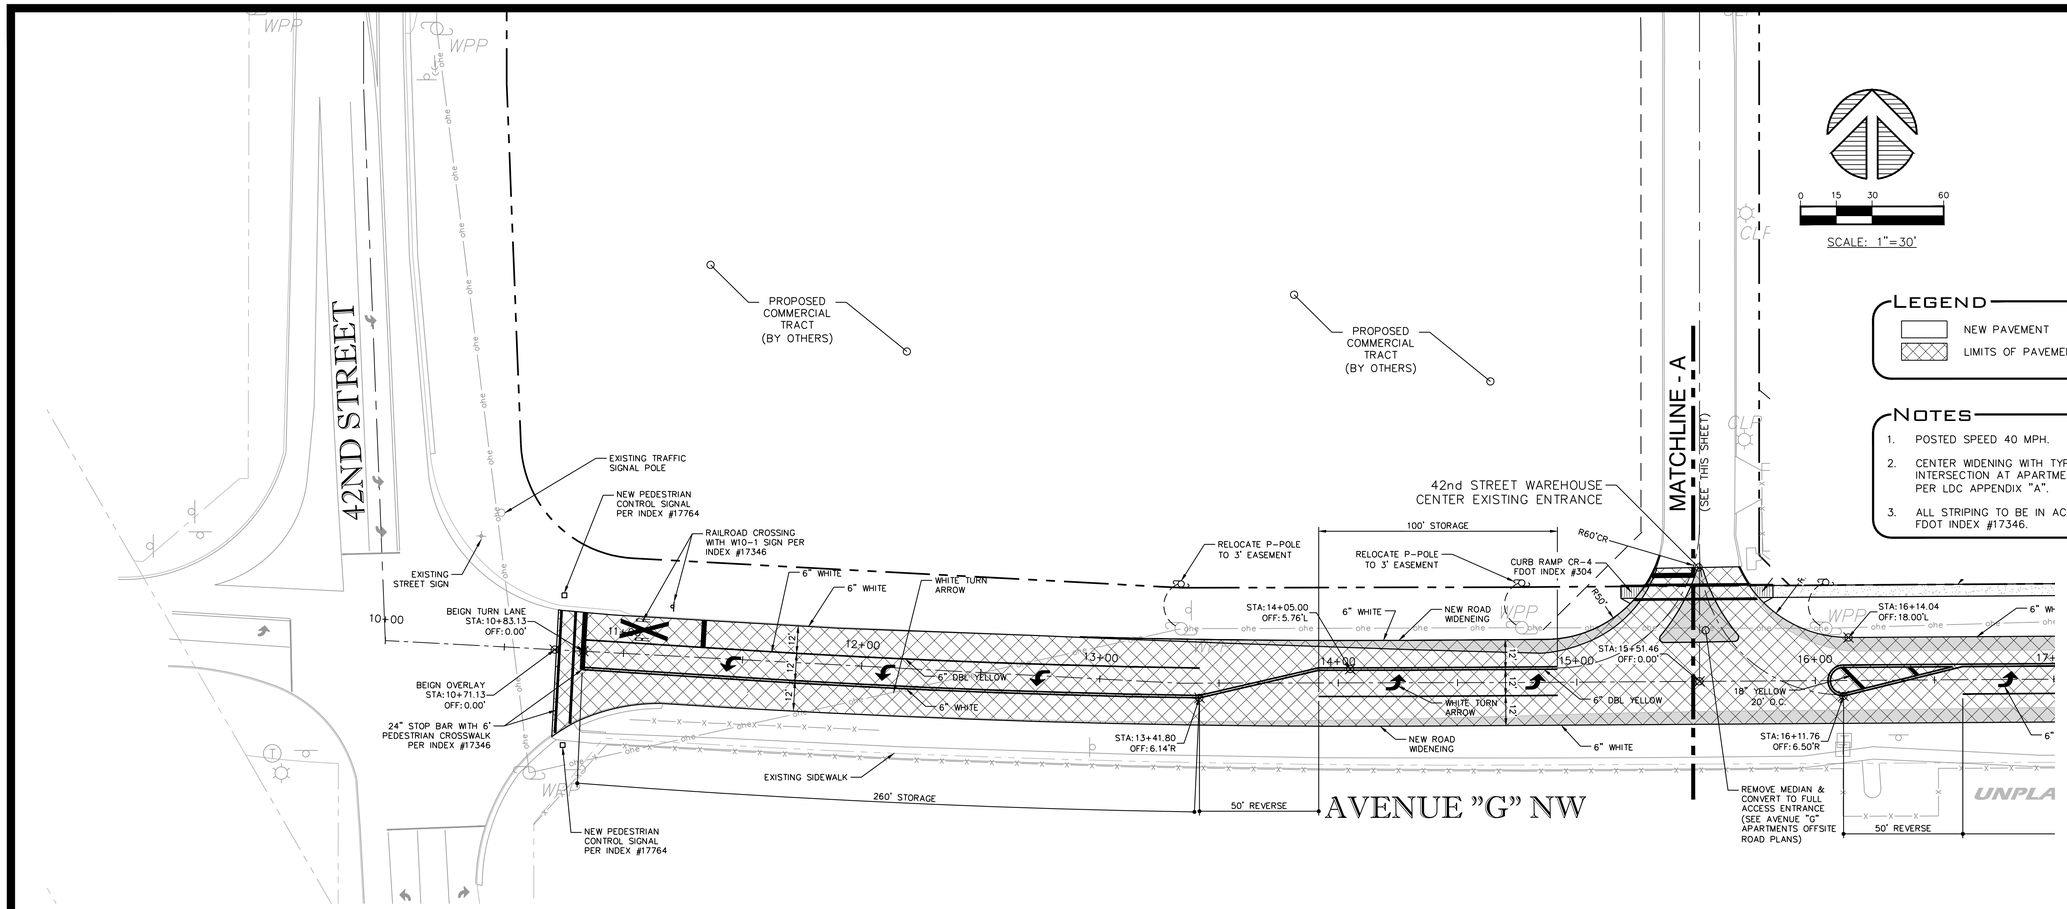

LEGEND

- NEW PAVEMENT
- LIMITS OF PAVEMENT OVERLAY

NOTES

1. POSTED SPEED 40 MPH.
2. CENTER WIDENING WITH TYPE IV INTERSECTION AT APARTMENT ENTRANCE PER LDC APPENDIX "A".
3. ALL STRIPING TO BE IN ACCORDANCE WITH FDOT INDEX #17346.

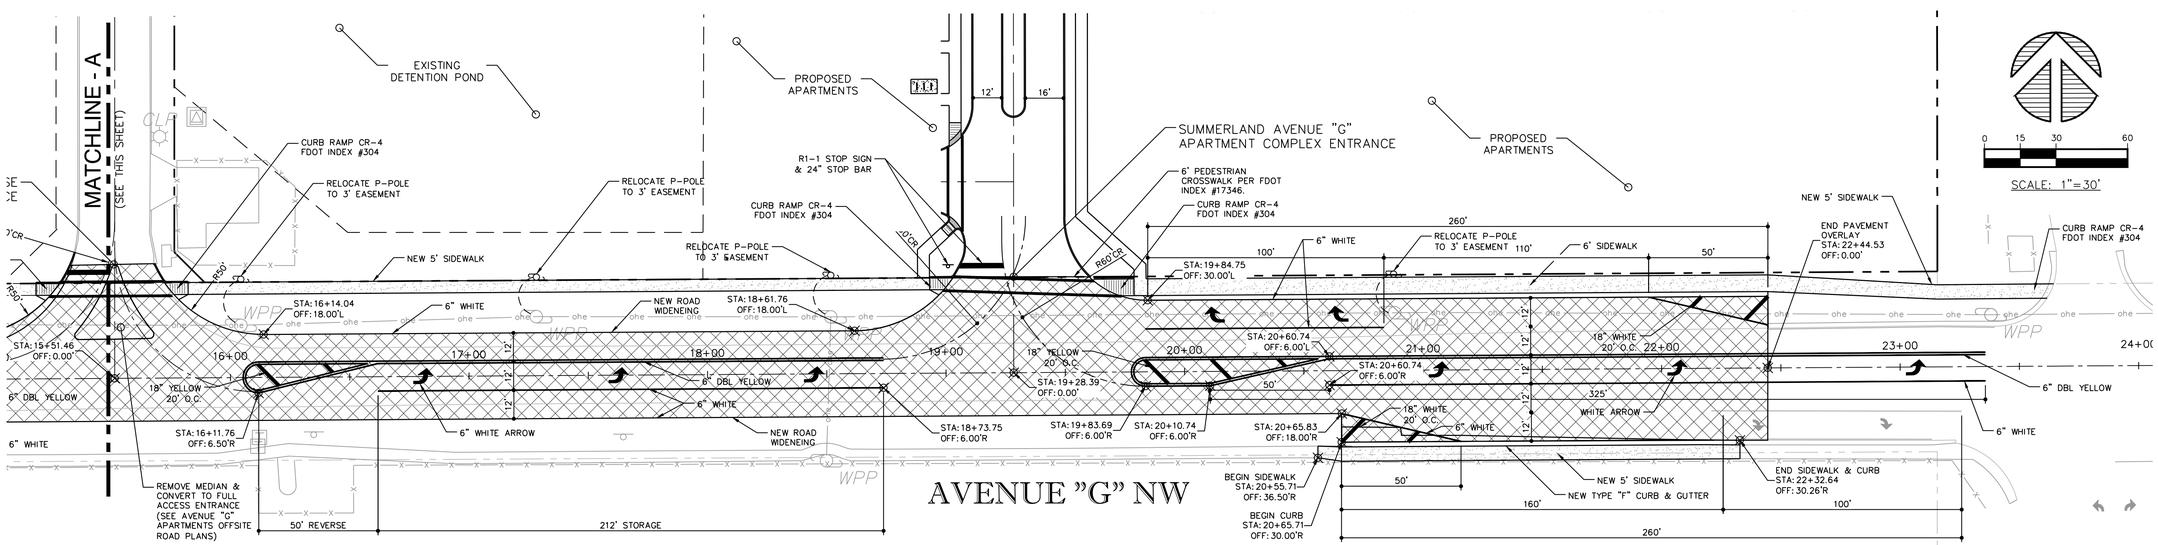

NO.	DATE	APPR.	REVISIONS

DAVID C. CARTER, P.E. STATE OF FLORIDA PROFESSIONAL ENGINEER, LICENSE NO. 31915. THIS ITEM HAS BEEN ELECTRONICALLY SIGNED AND SEALED BY DAVID C. CARTER, P.E. ON THE DATE ADJACENT TO THE SEAL USING A DIGITAL SIGNATURE. PRINTED COPIES OF THIS DOCUMENT WERE NOT CONSIDERED SIGNED AND SEALED AND THE DIGITAL SIGNATURE MAY NOT BE VERIFIED ON ANY ELECTRONIC COPIES.

DAVID C. CARTER LICENSE NO. 31915 STATE OF FLORIDA PROFESSIONAL ENGINEER

DRAWN BY:
DESIGNED BY:
CHECKED BY: D.C.C.
ISSUE DATE:
FIELD DATE:

CARTER ENGINEERING
137 5th. St. N.W., Winter Haven Fl. 33881
(863) 294-6965 * E-mail: dave@carter-eng.com

OFFSITE ROAD SITE PLAN

WESTWOOD AT WINTER HAVEN

A MULTI-FAMILY COMMUNITY
WINTER HAVEN, FLORIDA

811 Know what's below. Call before you dig.

IMPORTANT:

ALL SERVICE LATERALS, VALVES, FIRE HYDRANTS, FITTINGS, INLETS, ETC... SHOWN HEREON ARE GRAPHICAL SYMBOLS ONLY AND NOT TO SCALE. REFER TO DETAIL SHEETS FOR EXACT LOCATION, SIZE AND OTHER SPECIFICS.

PROJECT No.	SHEET #
278	R1.0
PLOT DATE	
Sep 04, 2019-14:42	

Dwg: N:\MJ - Westwood Apartments\Acad & Graphics_Engineering\Base Plan.dwg, Layout: R1.0 Offsite Road Site Plan