MBI

MBI COMPANIES INC.
100 COLONIAL CENTER
SUITE 220
LAKE MARY, FL 32746

PHONE: (407) 585-0330
FAX: (407) 585-0335
WEB: mbicompanies.com
ARCHITECTURE NO.: AA26000826
INTERIORS NO.: ID26000666

CONSULTANT

SEAL
ARCHITECT:

SCOTT D. MALENOCK
AR 92510 ID4968

COPYRIGHT © MBI COMPANIES INC. 2019
THE DESIGN PROFESSIONAL OWNS ANY AND ALL COPYRIGHTS IN THE WORK. ANY UNAUTHORIZED USE, WHICH MAY INCLUDE FAILURE TO FOLLOW THESE PLANS, PERFORMING PARTIAL DESIGN, OR COPYING THESE PLANS, CONVEY, OR PROBLEMS WHICH ARISE FROM OTHERS FAILING TO FOLLOW THESE PLANS OR SEEKING THE PROFESSIONAL'S GUIDANCE WITH RESPECT TO ANY DEVIATIONS, MODIFICATIONS, OR AMENDMENTS OR CONFLICTS WHICH ARE ALLEGED.

PROJECT INFORMATION
PROJECT:

WESTWOOD AT
WINTER HAVEN
APARTMENTS

PROJECT ADDRESS:

Avenue G
Winter Haven, FL 33881
HUD# 067-35554

PROJECT NO.: 180886

ACTIVE DESIGN PHASE
- ☐ FOR REVIEW ONLY
- ☐ FOR PERMITTING ONLY
- ☐ SCHEMATIC DESIGN
- ☐ DESIGN DEVELOPMENT
- ☐ CONSTRUCTION BIDDING
- ■ CONSTRUCTION DOCUMENTS
- ☐ AS-BUILT RECORD SET

REVISION INFORMATION

NO.	DATE	DESCRIPTION:

KEY PLAN

SHEET INFORMATION

SHEET ISSUED:	03.25.19
DESIGNED BY:	MES
DRAWN BY:	AV
REVIEWED BY:	CMG

SHEET TITLE: WALL SECTIONS

SHEET NO.: A501

WALL SECTION

1

SCALE : 3/4" = 1'-0"

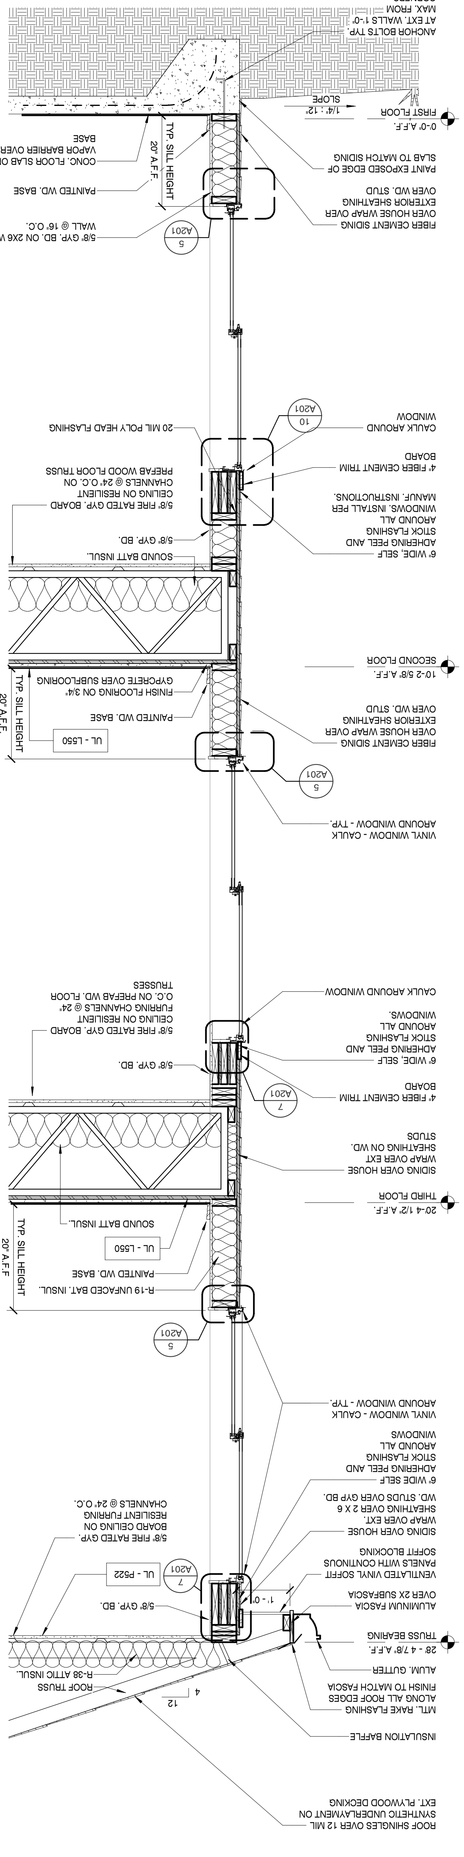

WALL SECTION

2

SCALE : 3/4" = 1'-0"

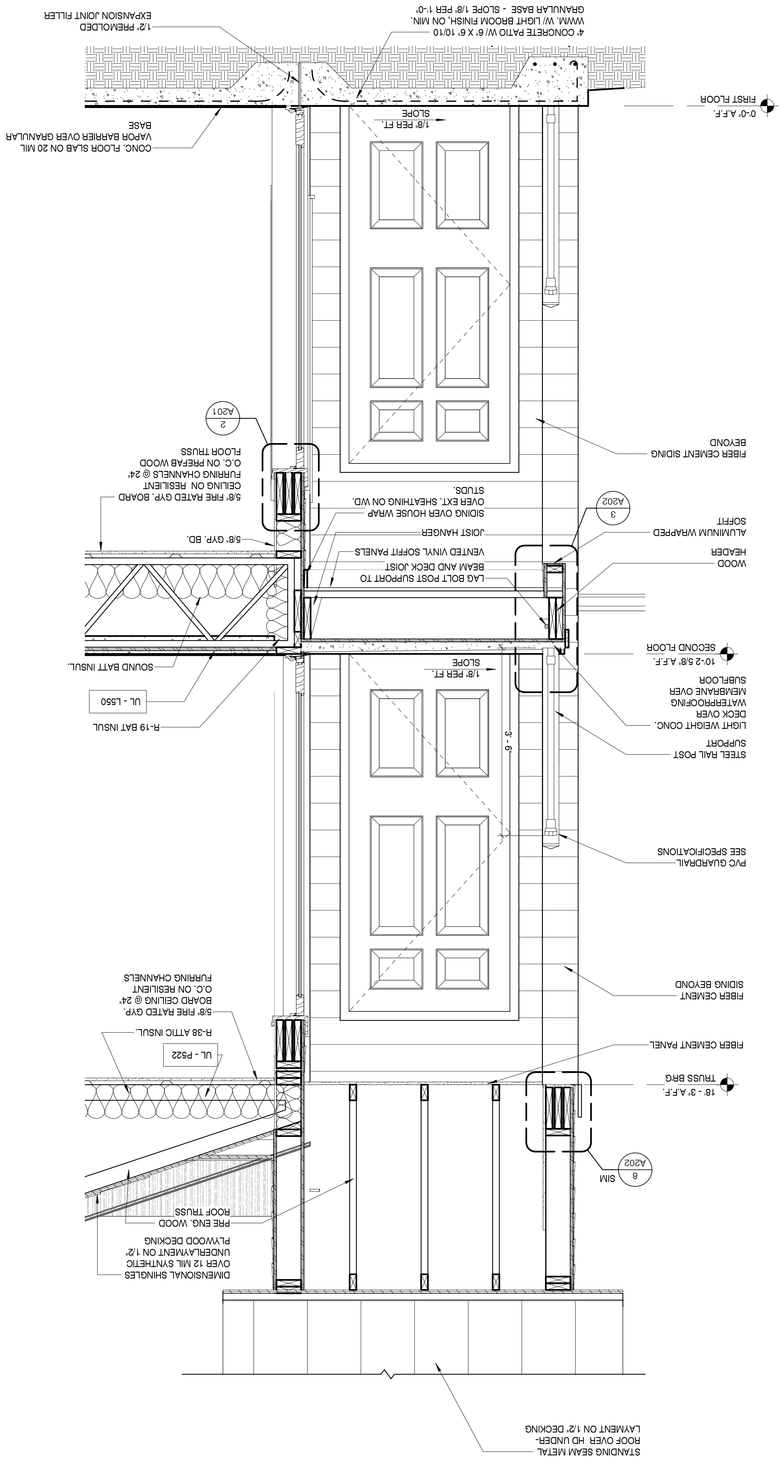

C:\Users\abrtey\Documents\180886_Arrowstech_abrtey.rvt
5/14/2019 9:49:57 AM