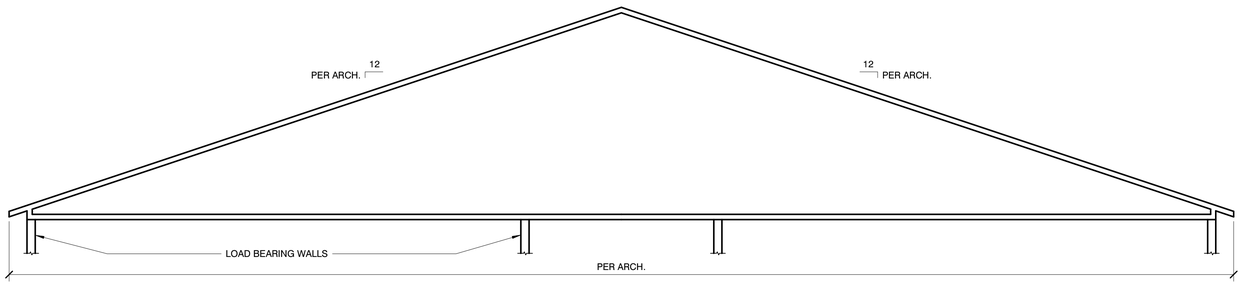

TRUSS PROFILE 1

SCALE : 1/4" = 1'-0"

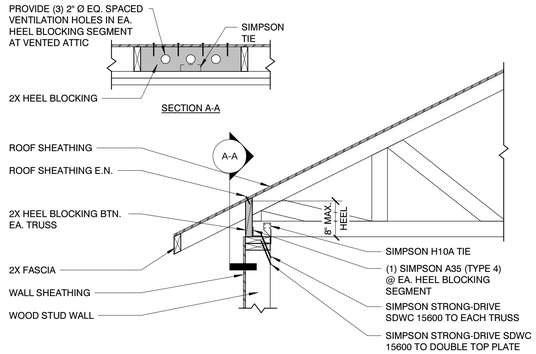

CONNECTION DETAIL 2

SCALE : 3/4" = 1'-0"

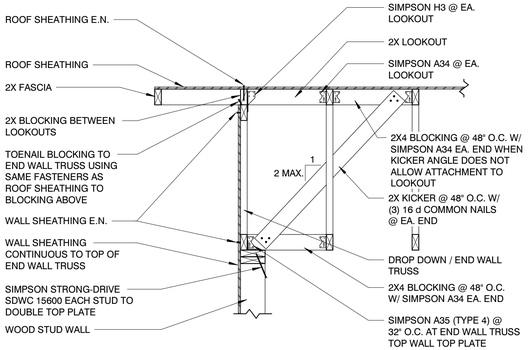

CONNECTION DETAIL 3

SCALE : 3/4" = 1'-0"

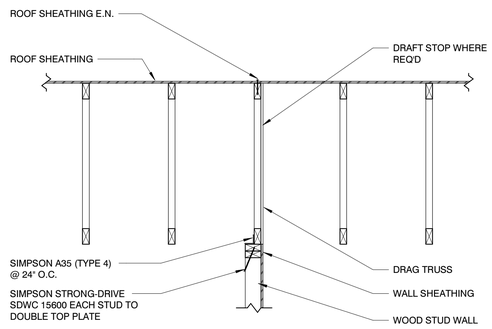

CONNECTION DETAIL 4

SCALE : 3/4" = 1'-0"

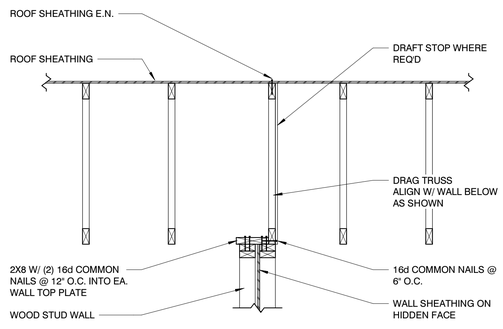

CONNECTION DETAIL 5

SCALE : 3/4" = 1'-0"

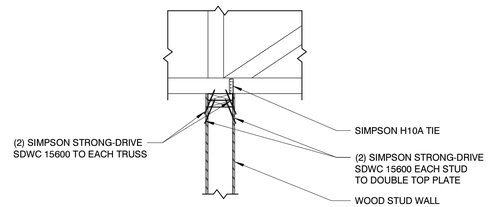

CONNECTION DETAIL 6

SCALE : 3/4" = 1'-0"

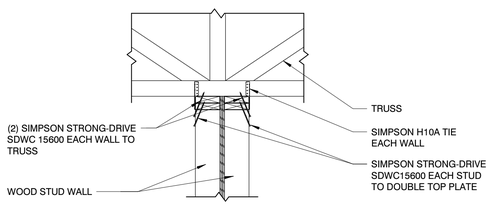

CONNECTION DETAIL 7

SCALE : 3/4" = 1'-0"

C:\Users\jcp\Documents\180888_Annotation_jcpplvk6855.rvt
3/28/2019 8:54:37 AM

MBI COMPANIES INC.
100 COLONIAL CENTER
SUITE 230
LAKE MARY, FL 32746
PHONE: (407) 585-0330
FAX: (407) 585-0336
WEB: mbicompanies.com
ARCHITECTURE NO.: AA26000828
INTERIORS NO.: IB26000665

CONSULTANT

STRUCTURAL ENGINEER:

MBI COMPANIES INC.
299 N. WEISGARBER ROAD
KNOXVILLE, TN 37919
PHONE: (865) 584-0999
FAX: (865) 584-5213
WEB: mbicompanies.com

SEAL

EDWARD G. LEE
REGISTERED
Dec. 6, 2020
STATE OF FLORIDA
PROFESSIONAL ENGINEER
39554

COPYRIGHT © MBI COMPANIES INC. 2019

THE DESIGN PROFESSIONAL DENIES ANY AND ALL RESPONSIBILITY AND LIABILITY FOR PROBLEMS WHICH ARISE FROM FAILURE TO FOLLOW THESE PLANS, SPECIFICATIONS AND THE DESIGN INTENT THEY CONVEY, OR PROBLEMS WHICH ARISE FROM OTHERS' FAILURE TO OBTAIN AND/ OR FOLLOW THE DESIGN PROFESSIONAL'S GUIDANCE WITH RESPECT TO ANY ERRORS, OMISSIONS, INCONSISTENCIES, AMBIGUITIES OR CONFLICTS WHICH ARE ALLEGED.

PROJECT INFORMATION

PROJECT:

WESTWOOD AT WINTER HAVEN APARTMENTS

PROJECT ADDRESS:

Avenue G
Winter Haven, FL 36801
HUD# 067-35554

PROJECT NO.: 180888

ACTIVE DESIGN PHASE

- ☐ FOR REVIEW ONLY
- ☐ FOR PERMITTING ONLY
- ☐ SCHEMATIC DESIGN
- ☐ DESIGN DEVELOPMENT
- ☐ CONSTRUCTION BIDDING
- ■ CONSTRUCTION DOCUMENTS
- ☐ AS-BUILT RECORD SET

REVISION INFORMATION

NO.	DATE	DESCRIPTION

KEY PLAN

SHEET INFORMATION

SHEET ISSUED:	03-25-19
DESIGNED BY:	KRG
DRAWN BY:	JCP
REVIEWED BY:	RMG

SHEET TITLE:

STRUCTURAL DETAILS

SHEET NO.:

S503